



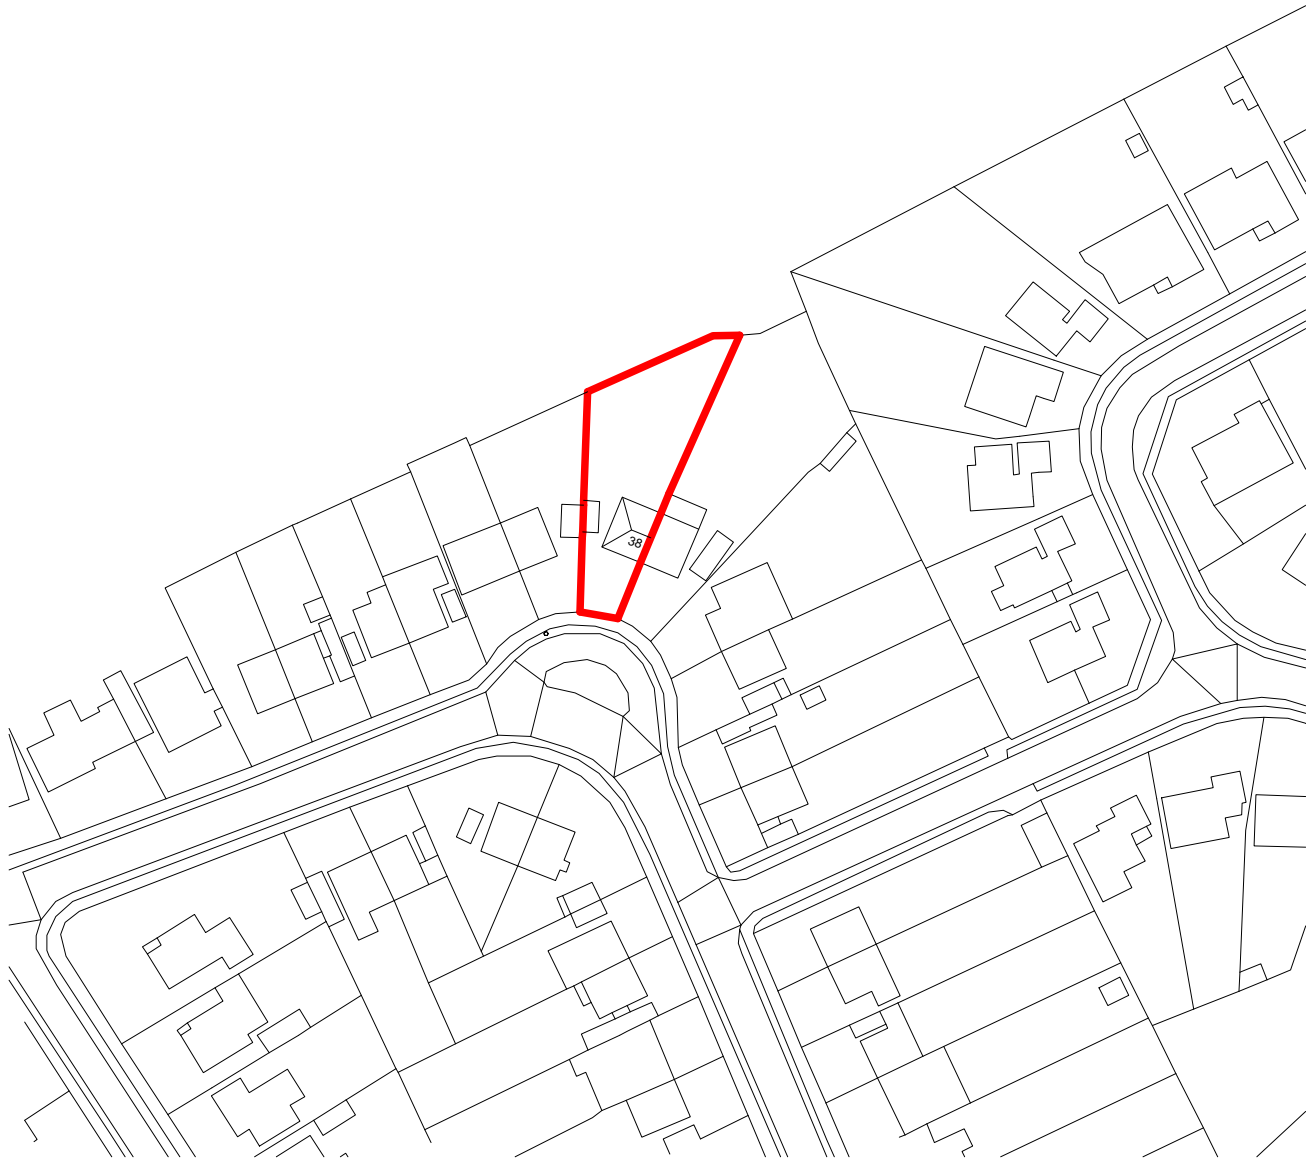


EXISTING



© This drawing is copyright.
It must not be reproduced or disclosed to third parties without our prior permission.
Do not scale from this drawing, other than for Local Authority Planning purposes
This drawing is to be read in conjunction with all consultants and specialist manufacturers drawings and specifications.
Any discrepancies in dimensions or details, on or between these drawings, should be drawn to our attention.
All dimensions are in millimetres unless noted otherwise.

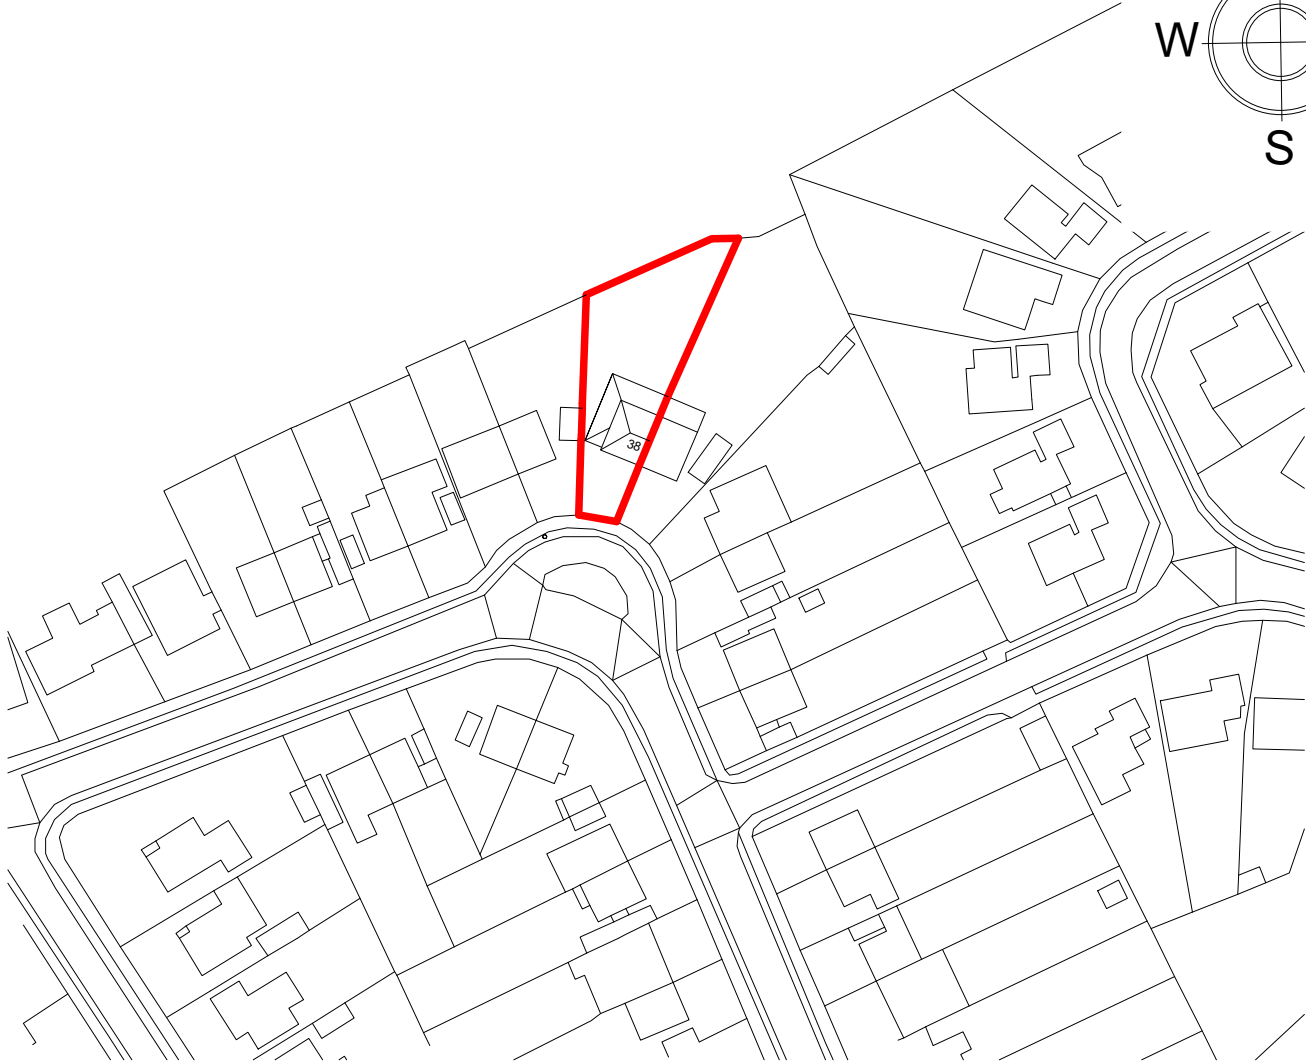

PROPOSED

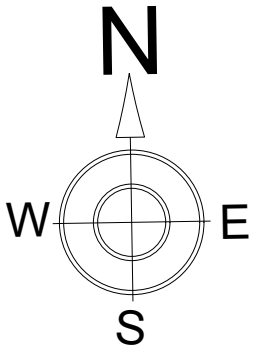

REVISION

SITE ADDRESS 38 Crawshay Drive, Emmer Green, RG4 8SY		
DRAWING TITLE Location Plan		PLOT ADDRESS N/A
APPLICANT Mr & Mrs Spencer		APPLICATION PLANNING
SIZE A3	SCALE 1:1250	DRAWING NUMBER 2018-714-P
DRAWN BY PMH	DATE 09.06.18	
		REVISION B