



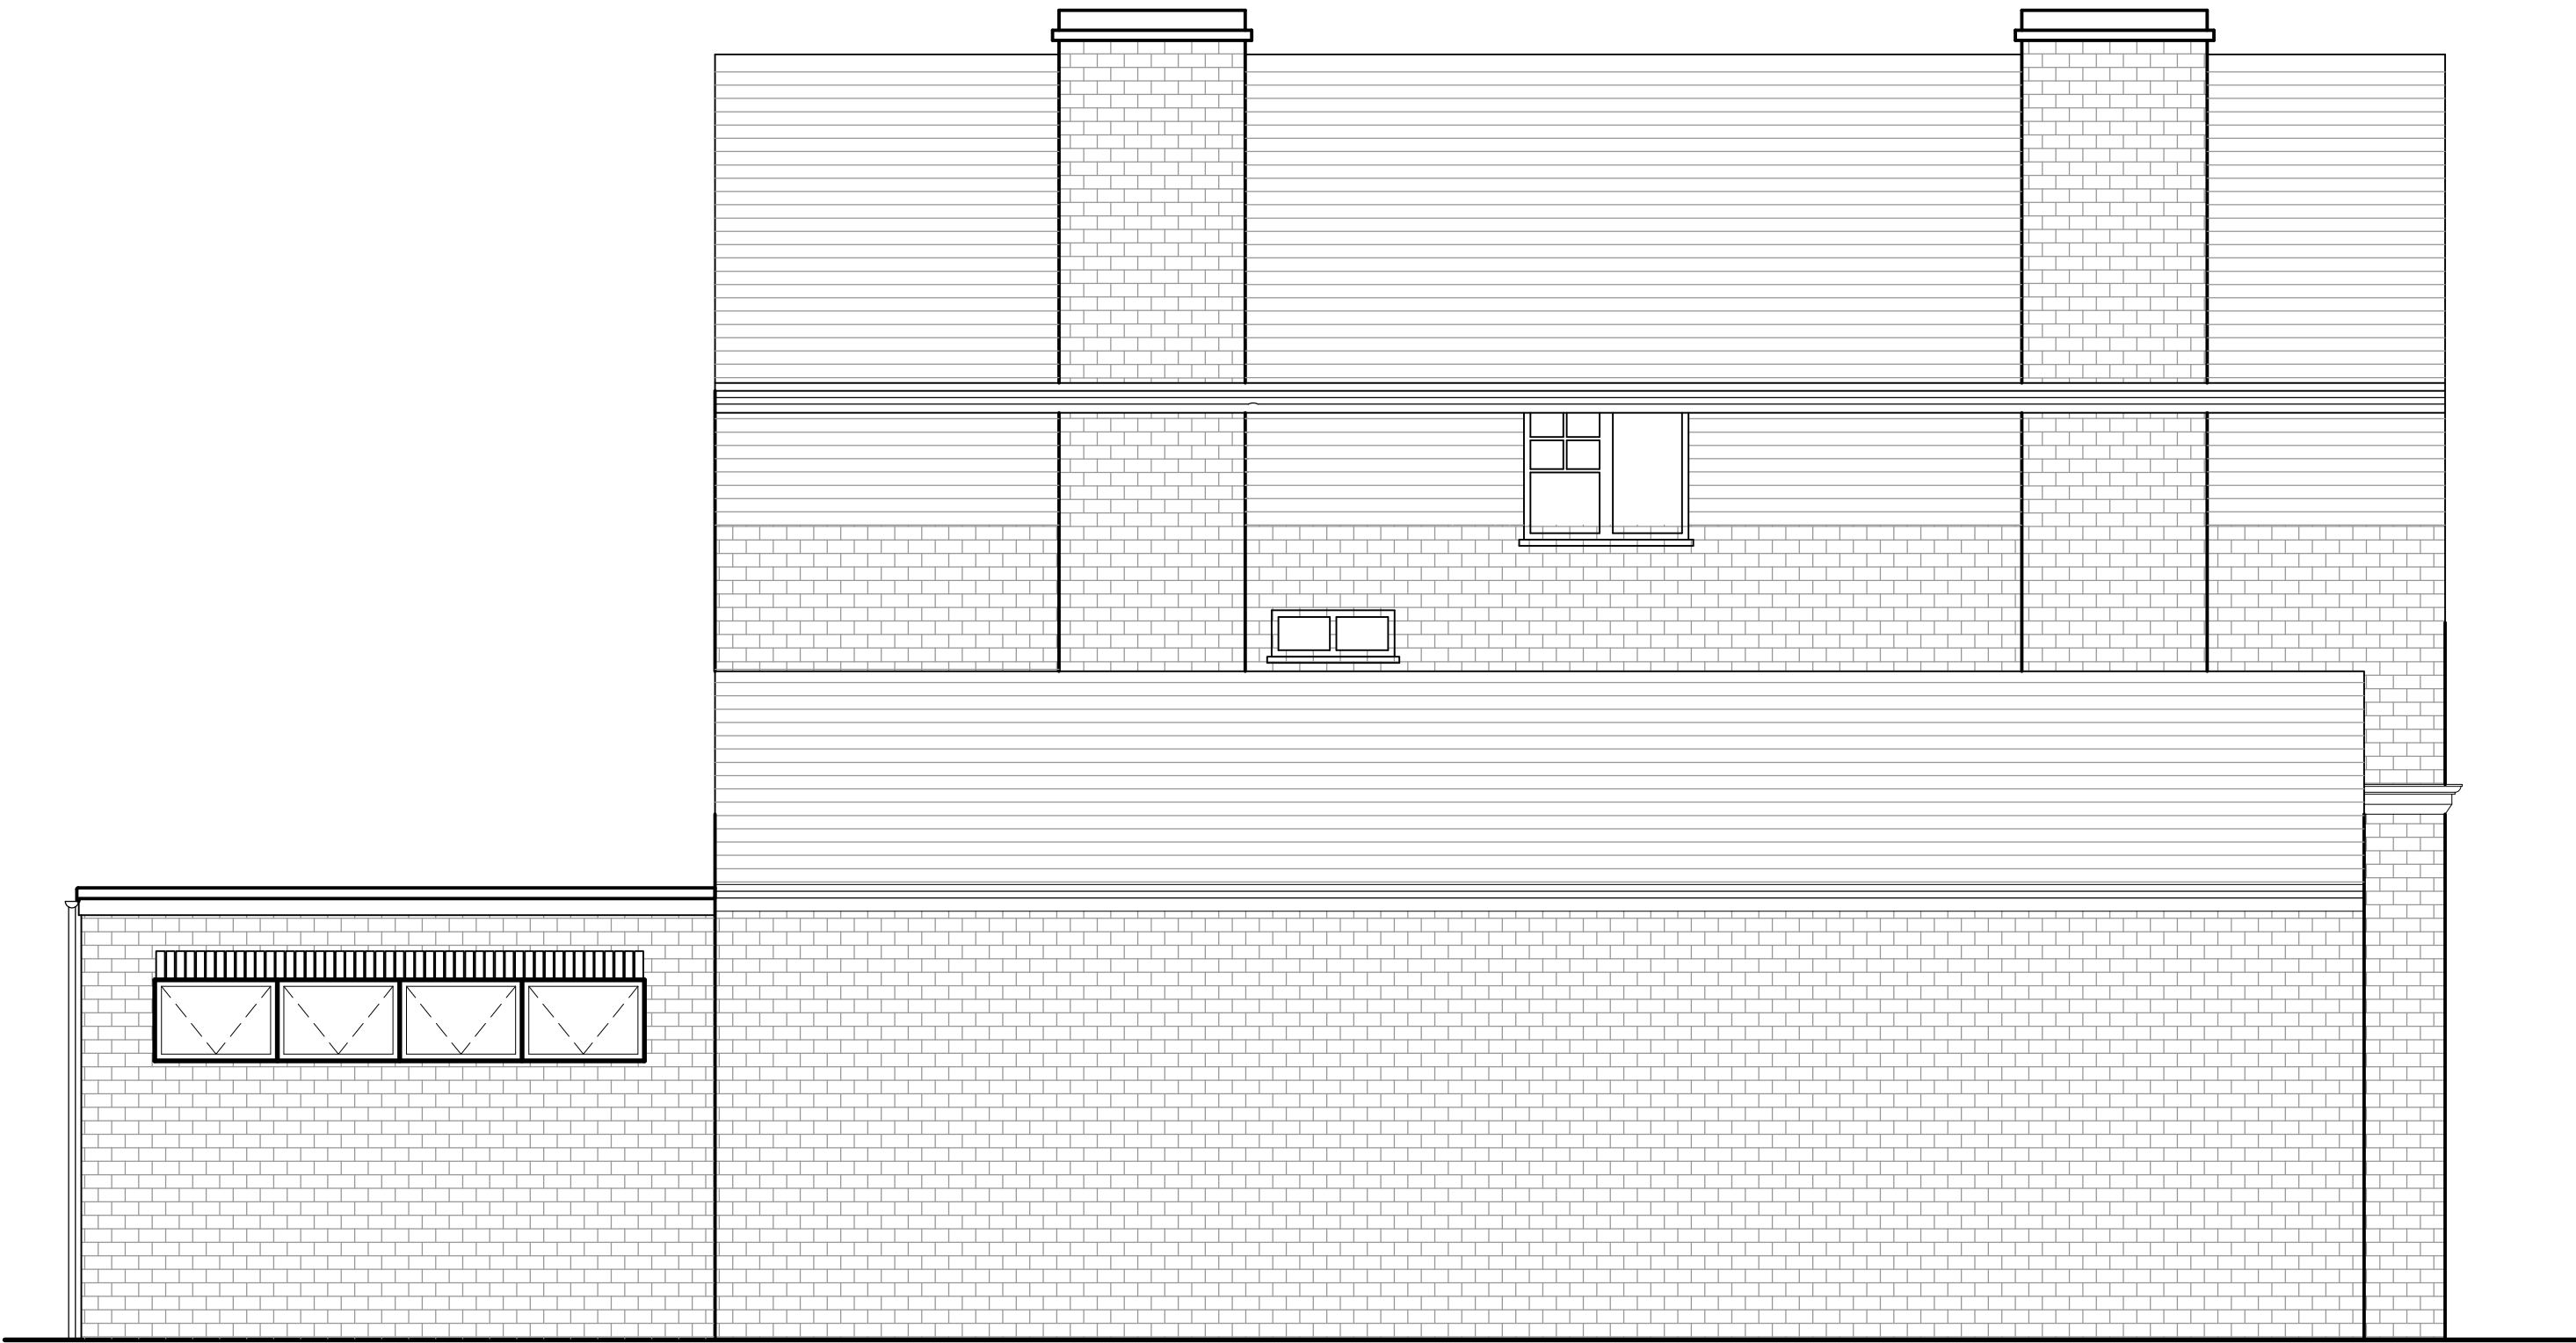

Existing Side Elevation



Proposed Side Elevation

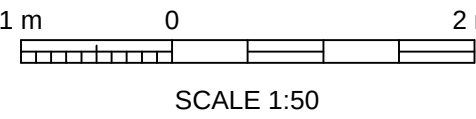

| REV | DATE     | DRN | CHKD | APPD | DESCRIPTION                             |
|-----|----------|-----|------|------|-----------------------------------------|
| F   | 29.4.19  | JA  | DA   | JA   | PART OF GROUND FLOOR EXTENSION REMOVED  |
| E   | 10.04.19 | JA  | DA   | JA   | ISSUED WITH FIRST FLOOR REMOVED         |
| D   | 18.03.19 | JA  | DA   | JA   | ISSUED WITH SIDE ELEVATION UPDATED      |
| C   | 24.01.19 | JA  | DA   | JA   | ISSUED WITH FRONT WALL AND ROOF CHANGED |
| B   | 16.11.18 | JA  | DA   | JA   | ISSUED FOR PLANNING                     |
| A   | 05.03.18 | JA  | DA   | JA   | ISSUED FOR PLANNING APPROVAL            |

For Approval

BLUEBIRD

DESIGN SERVICES

E: [info@bluebirdengineering.co.uk](mailto:info@bluebirdengineering.co.uk)

T: 0118 9583 551 F: 0118 9583 563

A: 110 London Street, Reading, RG1 4SJ

|                                 |                              |           |
|---------------------------------|------------------------------|-----------|
| CLIENT                          | Mr D'Cruz                    |           |
| PROJECT                         | 38 Alexandra Road<br>Reading |           |
| TITLE                           | Side<br>Elevations           |           |
| DRAWN                           | DATE                         | SCALE     |
| JA                              | March 18                     | 1:50 @ A1 |
| DRG NO                          | REV                          |           |
| A-1150                          | F                            |           |
| © BLUEBIRD ENGINEERING LTD 2013 |                              |           |