


REVISIONS:

REV NOTE DATE

NOTES:

Hard copy prints may not scale accurately. All levels and dimensions are in millimetres unless specified otherwise. To be read in conjunction with all other relevant drawings and specifications.

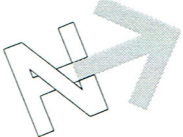

PLANNING APPLICATION
FS204
LEANDER SERVICE STATION
216

CLIENT
mfg
motor fuel group

PROJECT
EXTERNAL REFURBISHMENT AND
EXTENSION OF SHOP

ADDRESS
LEANDER SERVICE STATION
182, 184 HENLEY ROAD
READING
BERKSHIRE RG4 5LN


TITLE
EXISTING PLAN

SCALE	1/100 @ A1	JOB NO	16614-204
DRAWN	ANTONIO RUIZ	DWG NO	PA-02
DATE	20.06.2016	REVISION	
CHECKED		DATE	

ADCOCK ASSOCIATES

ELTA HOUSE, BIRMINGHAM ROAD, STRATFORD UPON AVON, CV37 9AQ
0121 713 4122 FAX 0121 713 4123
info@adcockassociates.co.uk

DESIGN ARCHITECTURE PROJECT MANAGEMENT

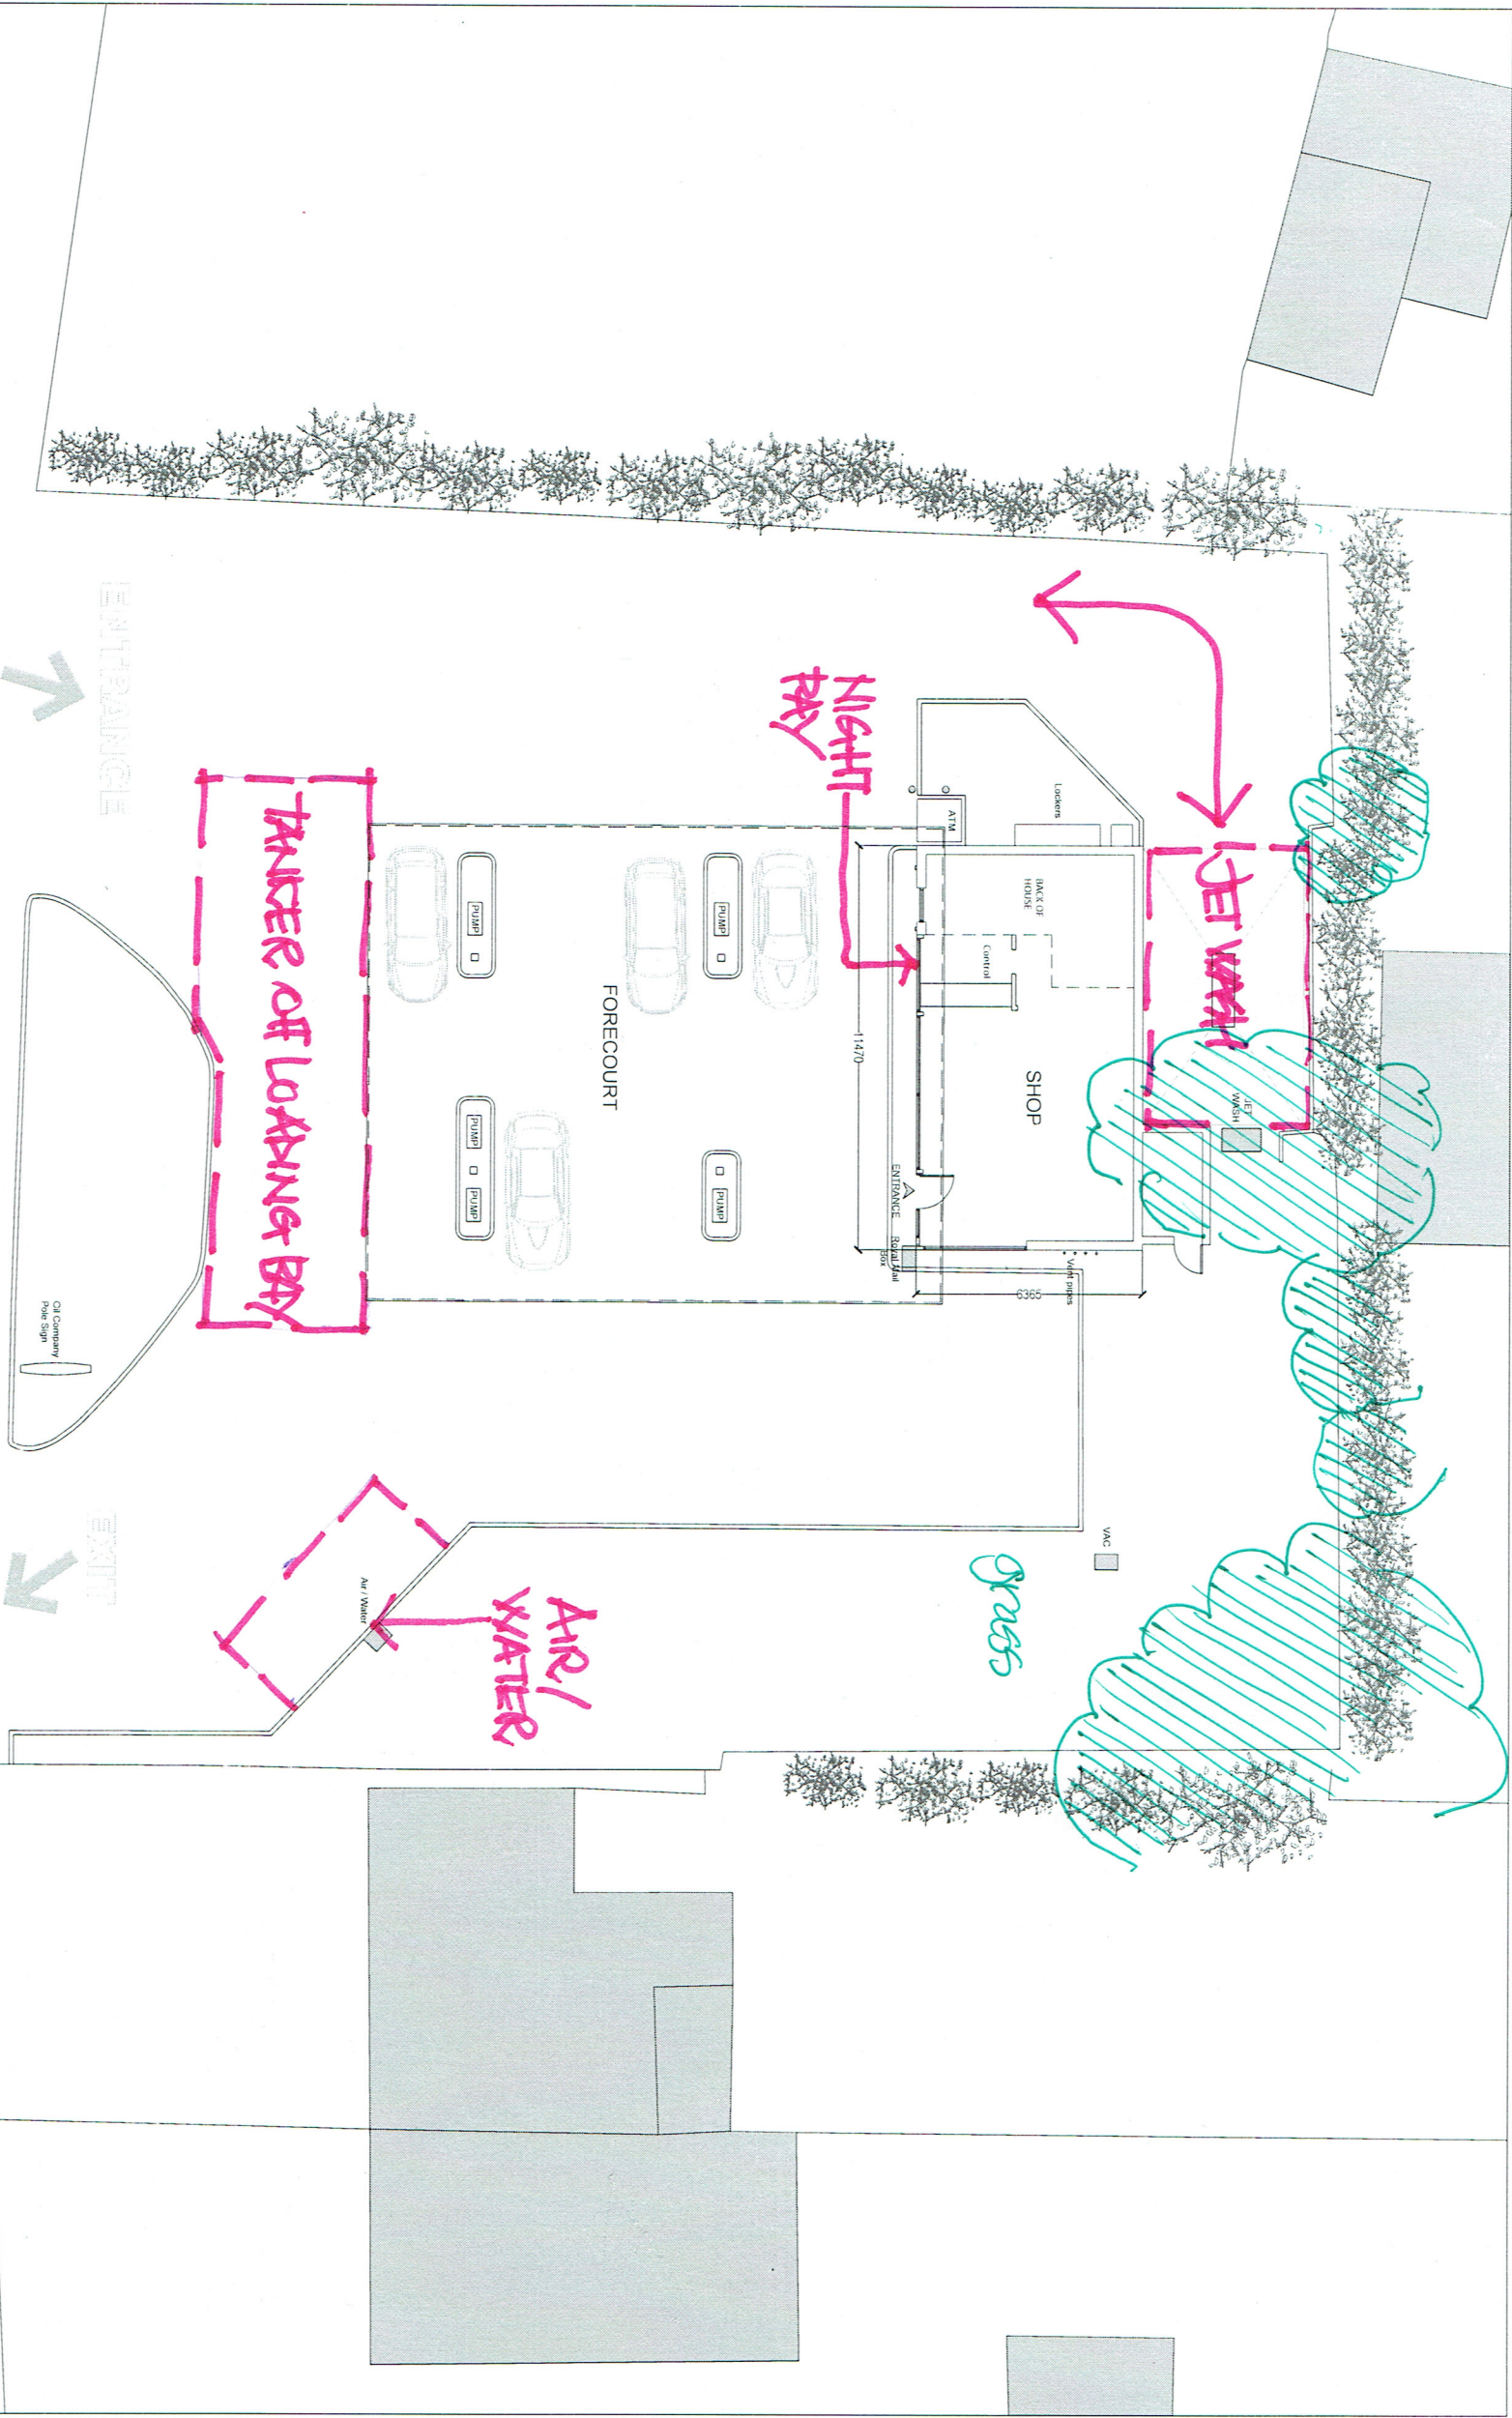

EXISTING PLAN

HENLEY ROAD