



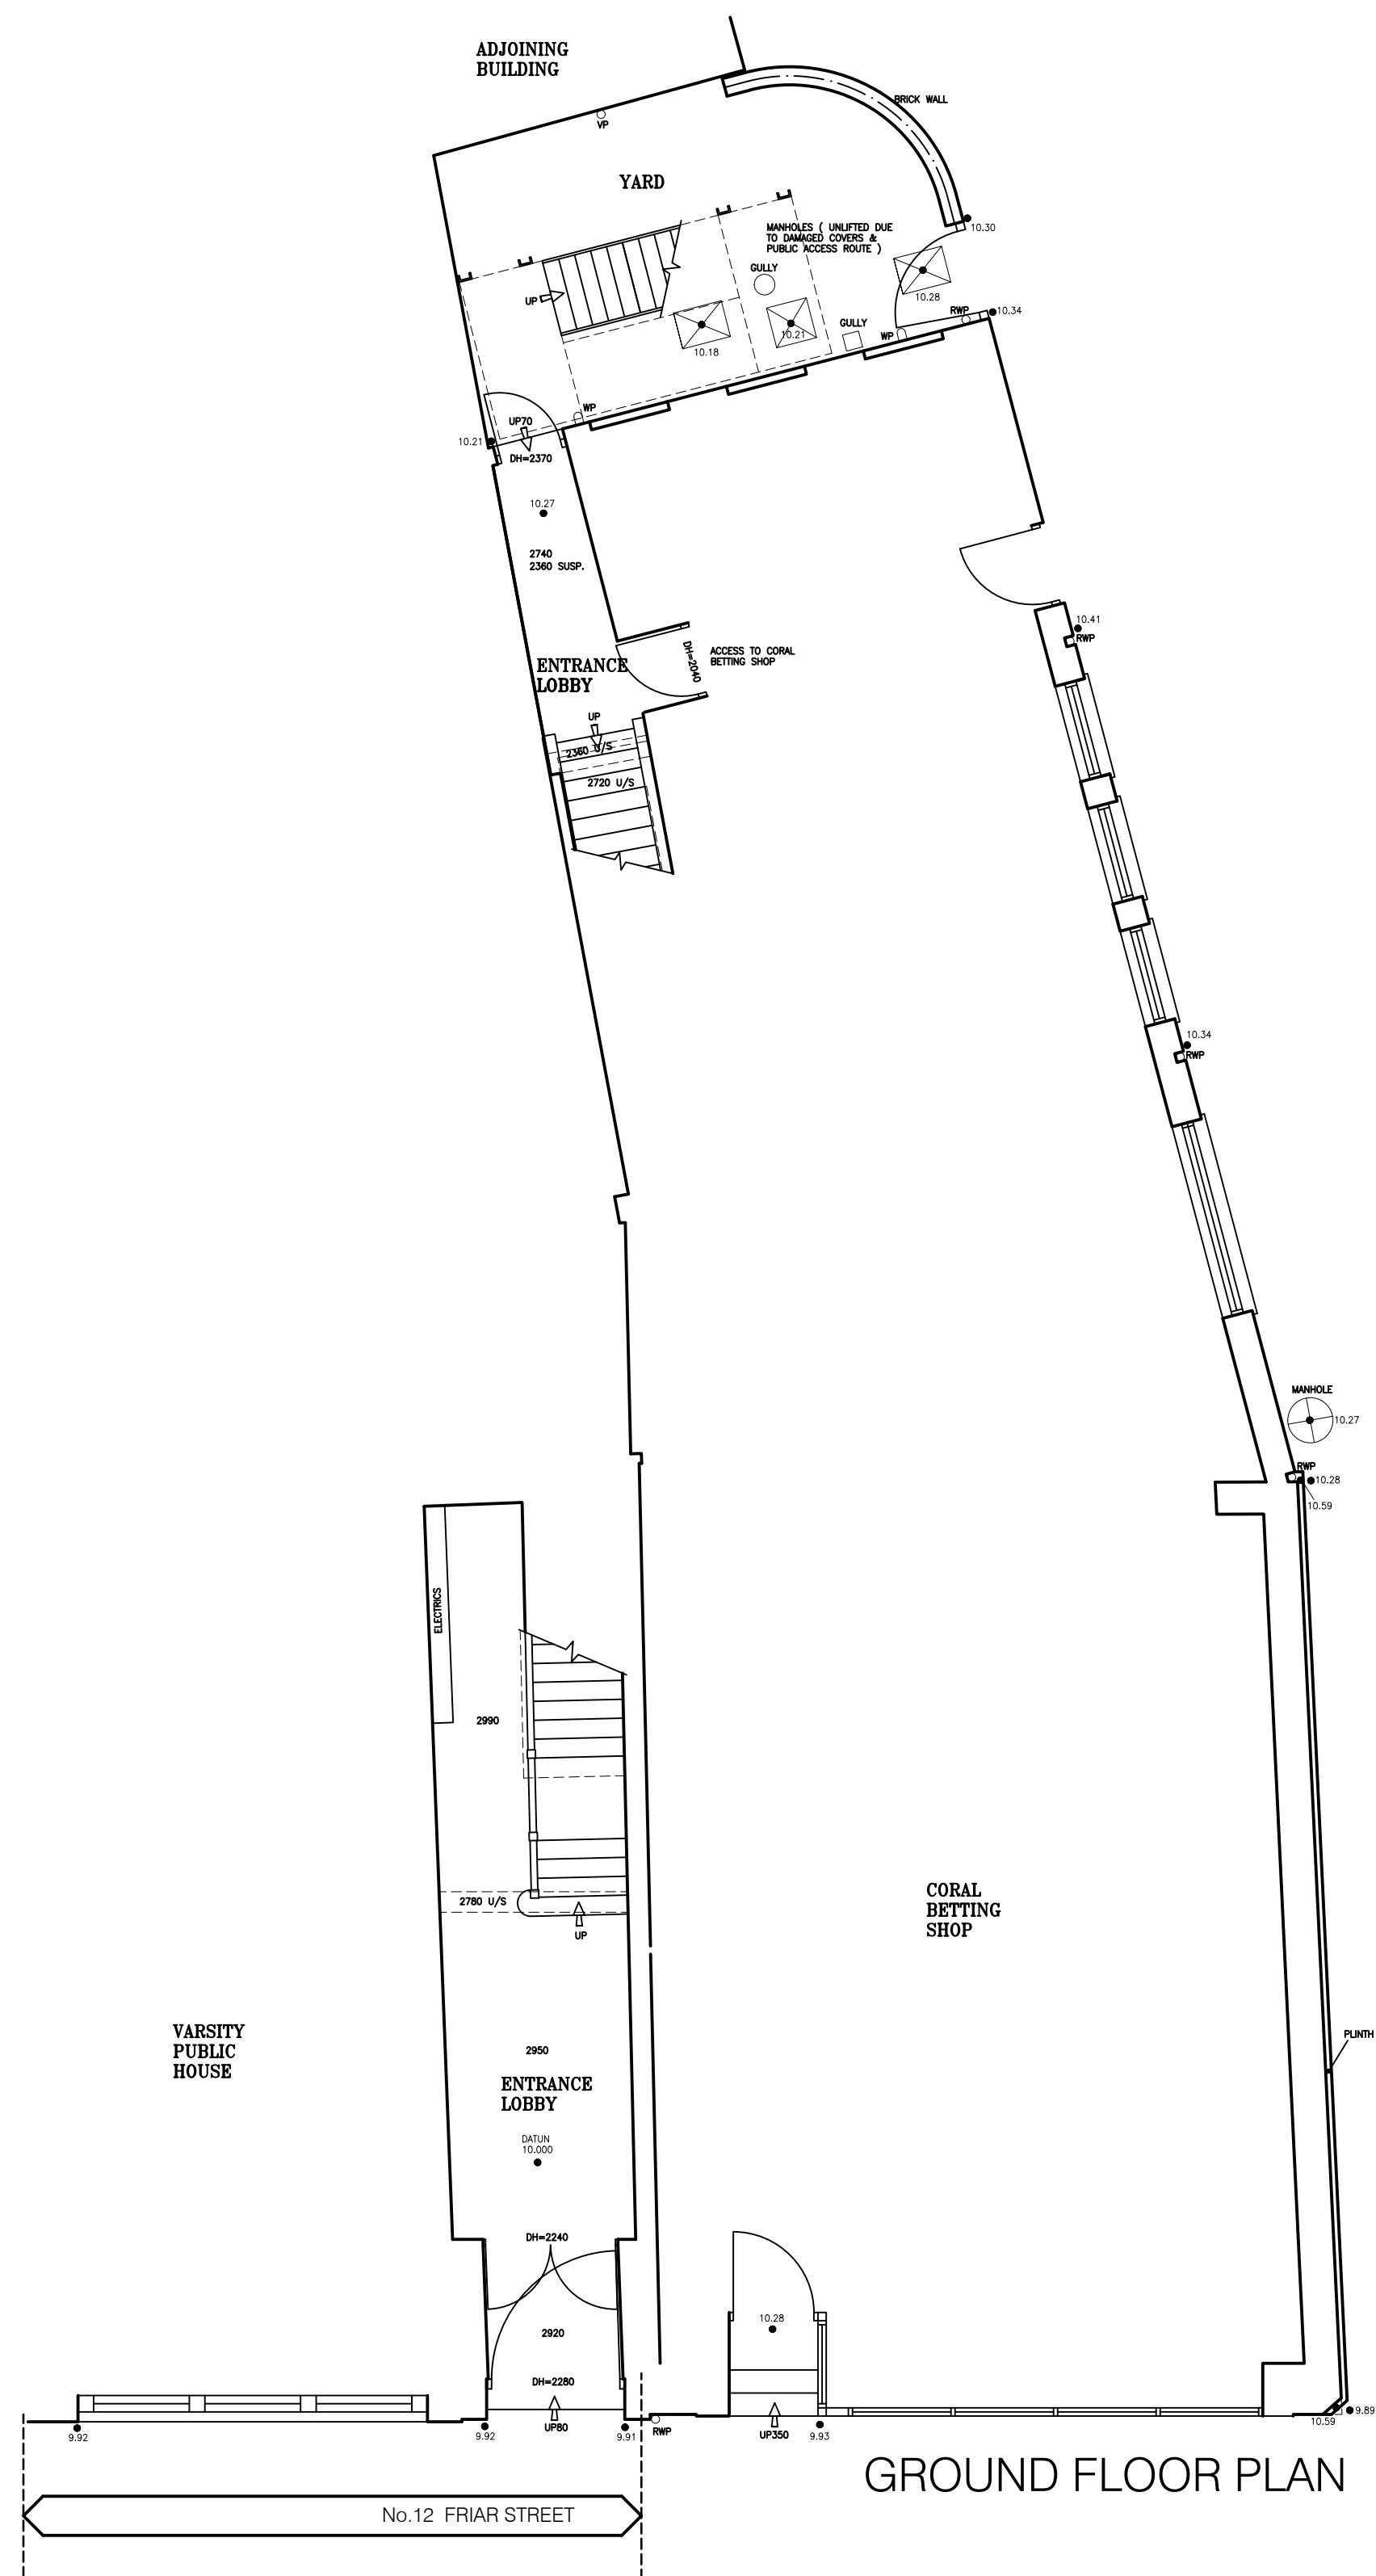

GROUND FLOOR PLAN

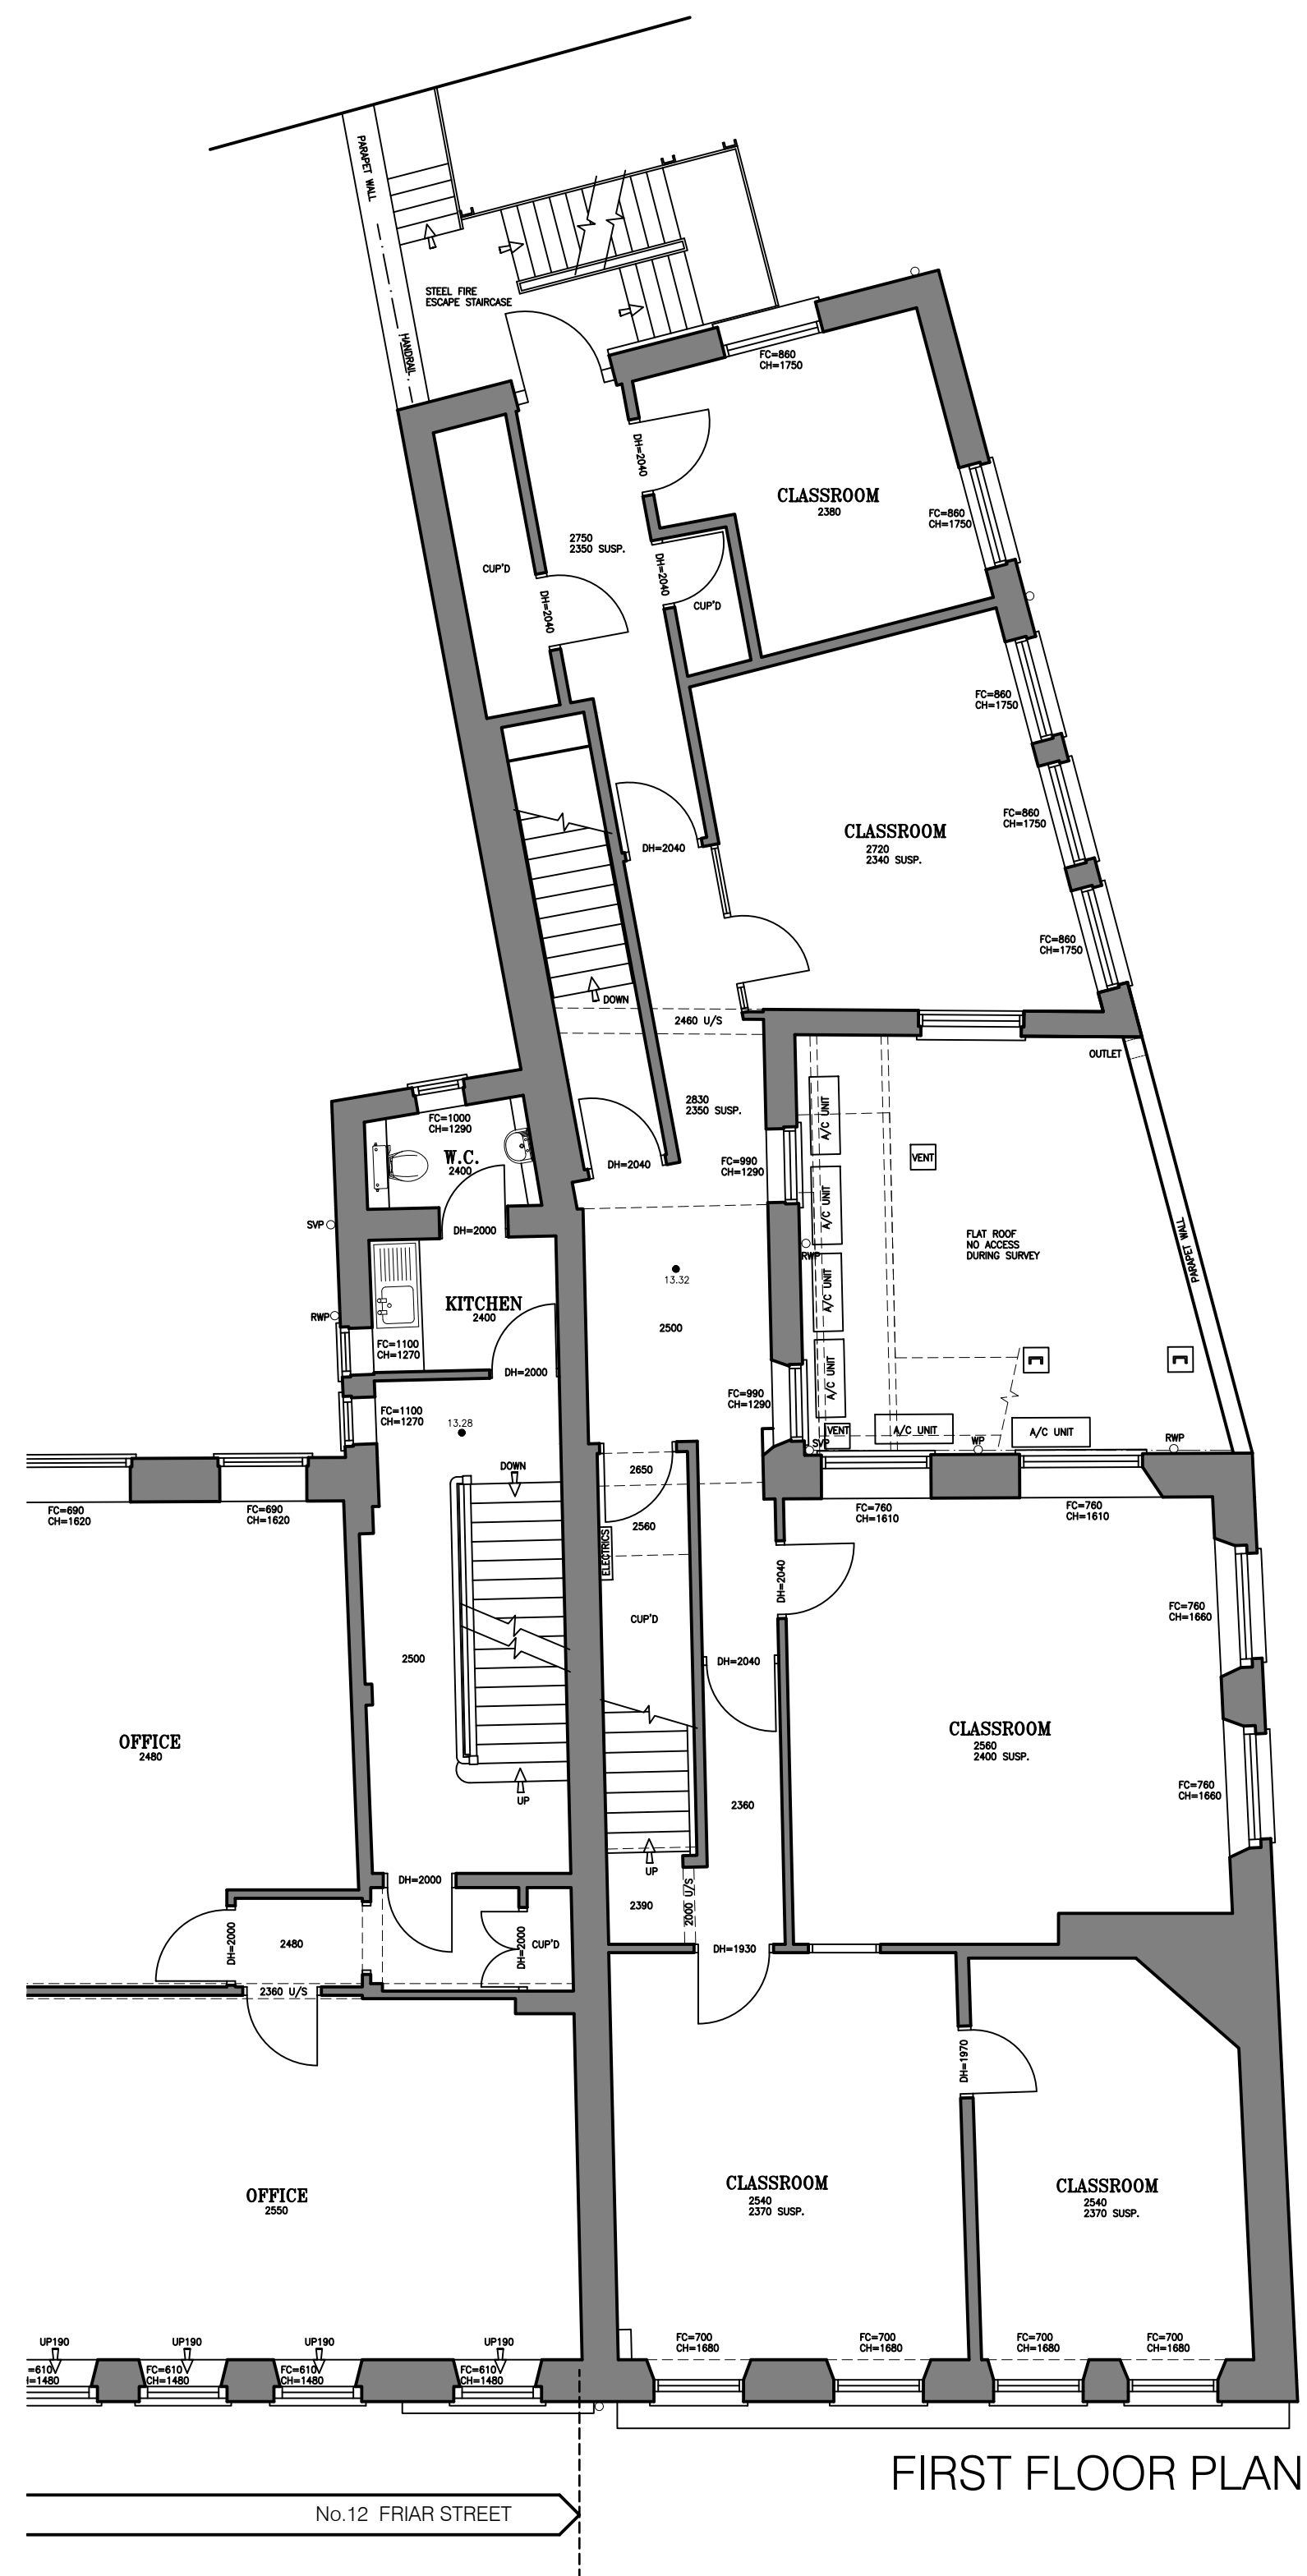

FIRST FLOOR PLAN

rev.	date	drawn	chk'd

Gould Singleton Architects
Earls Way, Halesowen, West Midlands, B63 3HR
Tel: 0121 550 0359 Fax: 0121 550 8088
e-mail: postmaster@gould-singleton.co.uk

11 FRIAR STREET, READING
PROPOSED CHANGE OF USE

MAY 19

GL GSA
checked

15-1532-04

EXISTING GROUND and FIRST FLOOR PLANS

This drawing and the building works depicted are the copyright of the Architects and may not be reproduced except by written permission. This drawing must be read and checked against any specialist drawings and information provided. Do not scale prints. Figured dimensions only to be taken from this drawing.