


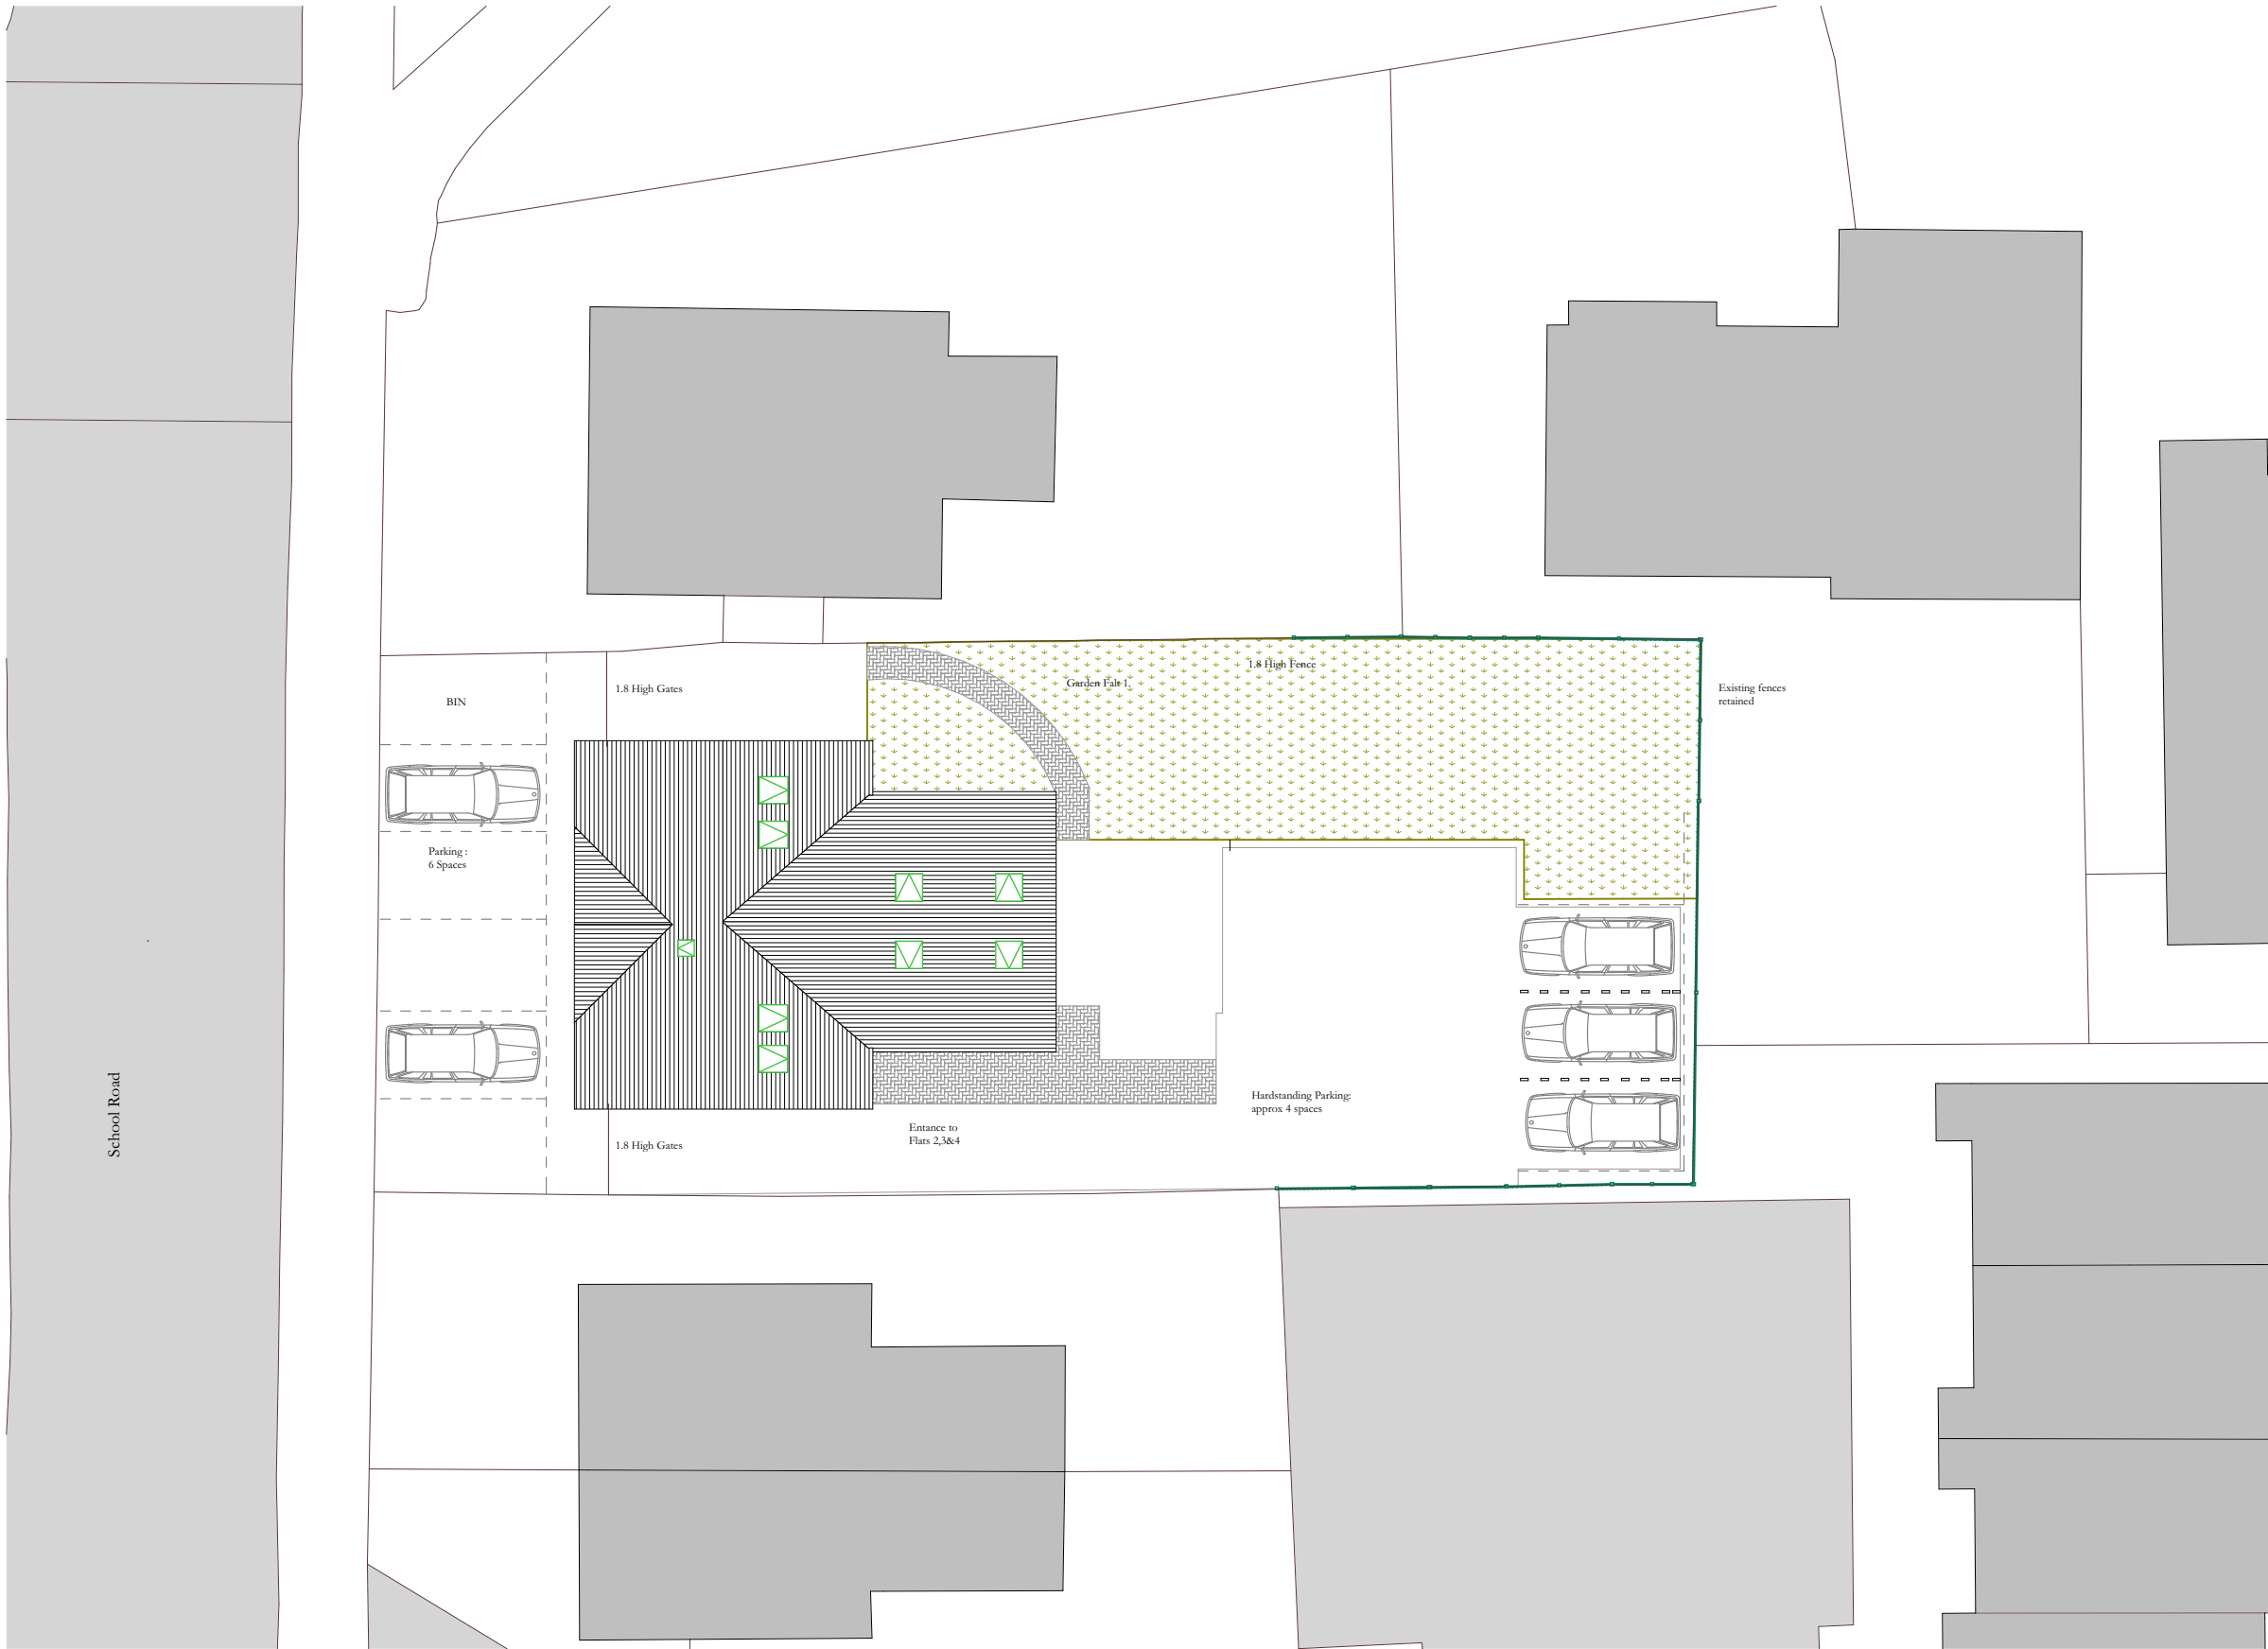


Existing plan

1:200

© This drawing remains the property of The Keen Partnership and shall not be copied without prior written consent.

All dimensions to be checked on site and any discrepancies to be reported before work commences.

Notes:

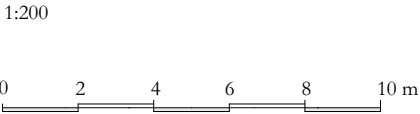

Rev	Comment	By	Date
-----	---------	----	------

THE
KEEN
PARTNERSHIP

The Courtyard
Edinburgh Road
Reading
RG30 2UA

Tel: 0118 9510855

Fax: 0118 951866

Email: info@keenpartnership.co.uk

Client:

Mr. J Francis

Job Title:

81-83 School Road
Tilehurst
Reading

Drawing Title:

Proposed Block Plan

Status:

Prior Approval

Date Drawn: 24/04/2019	Drawn By: PD	Scale: AS
---------------------------	-----------------	--------------

Job No: 8470	Drg No: PA-04	Rev:
-----------------	------------------	------