


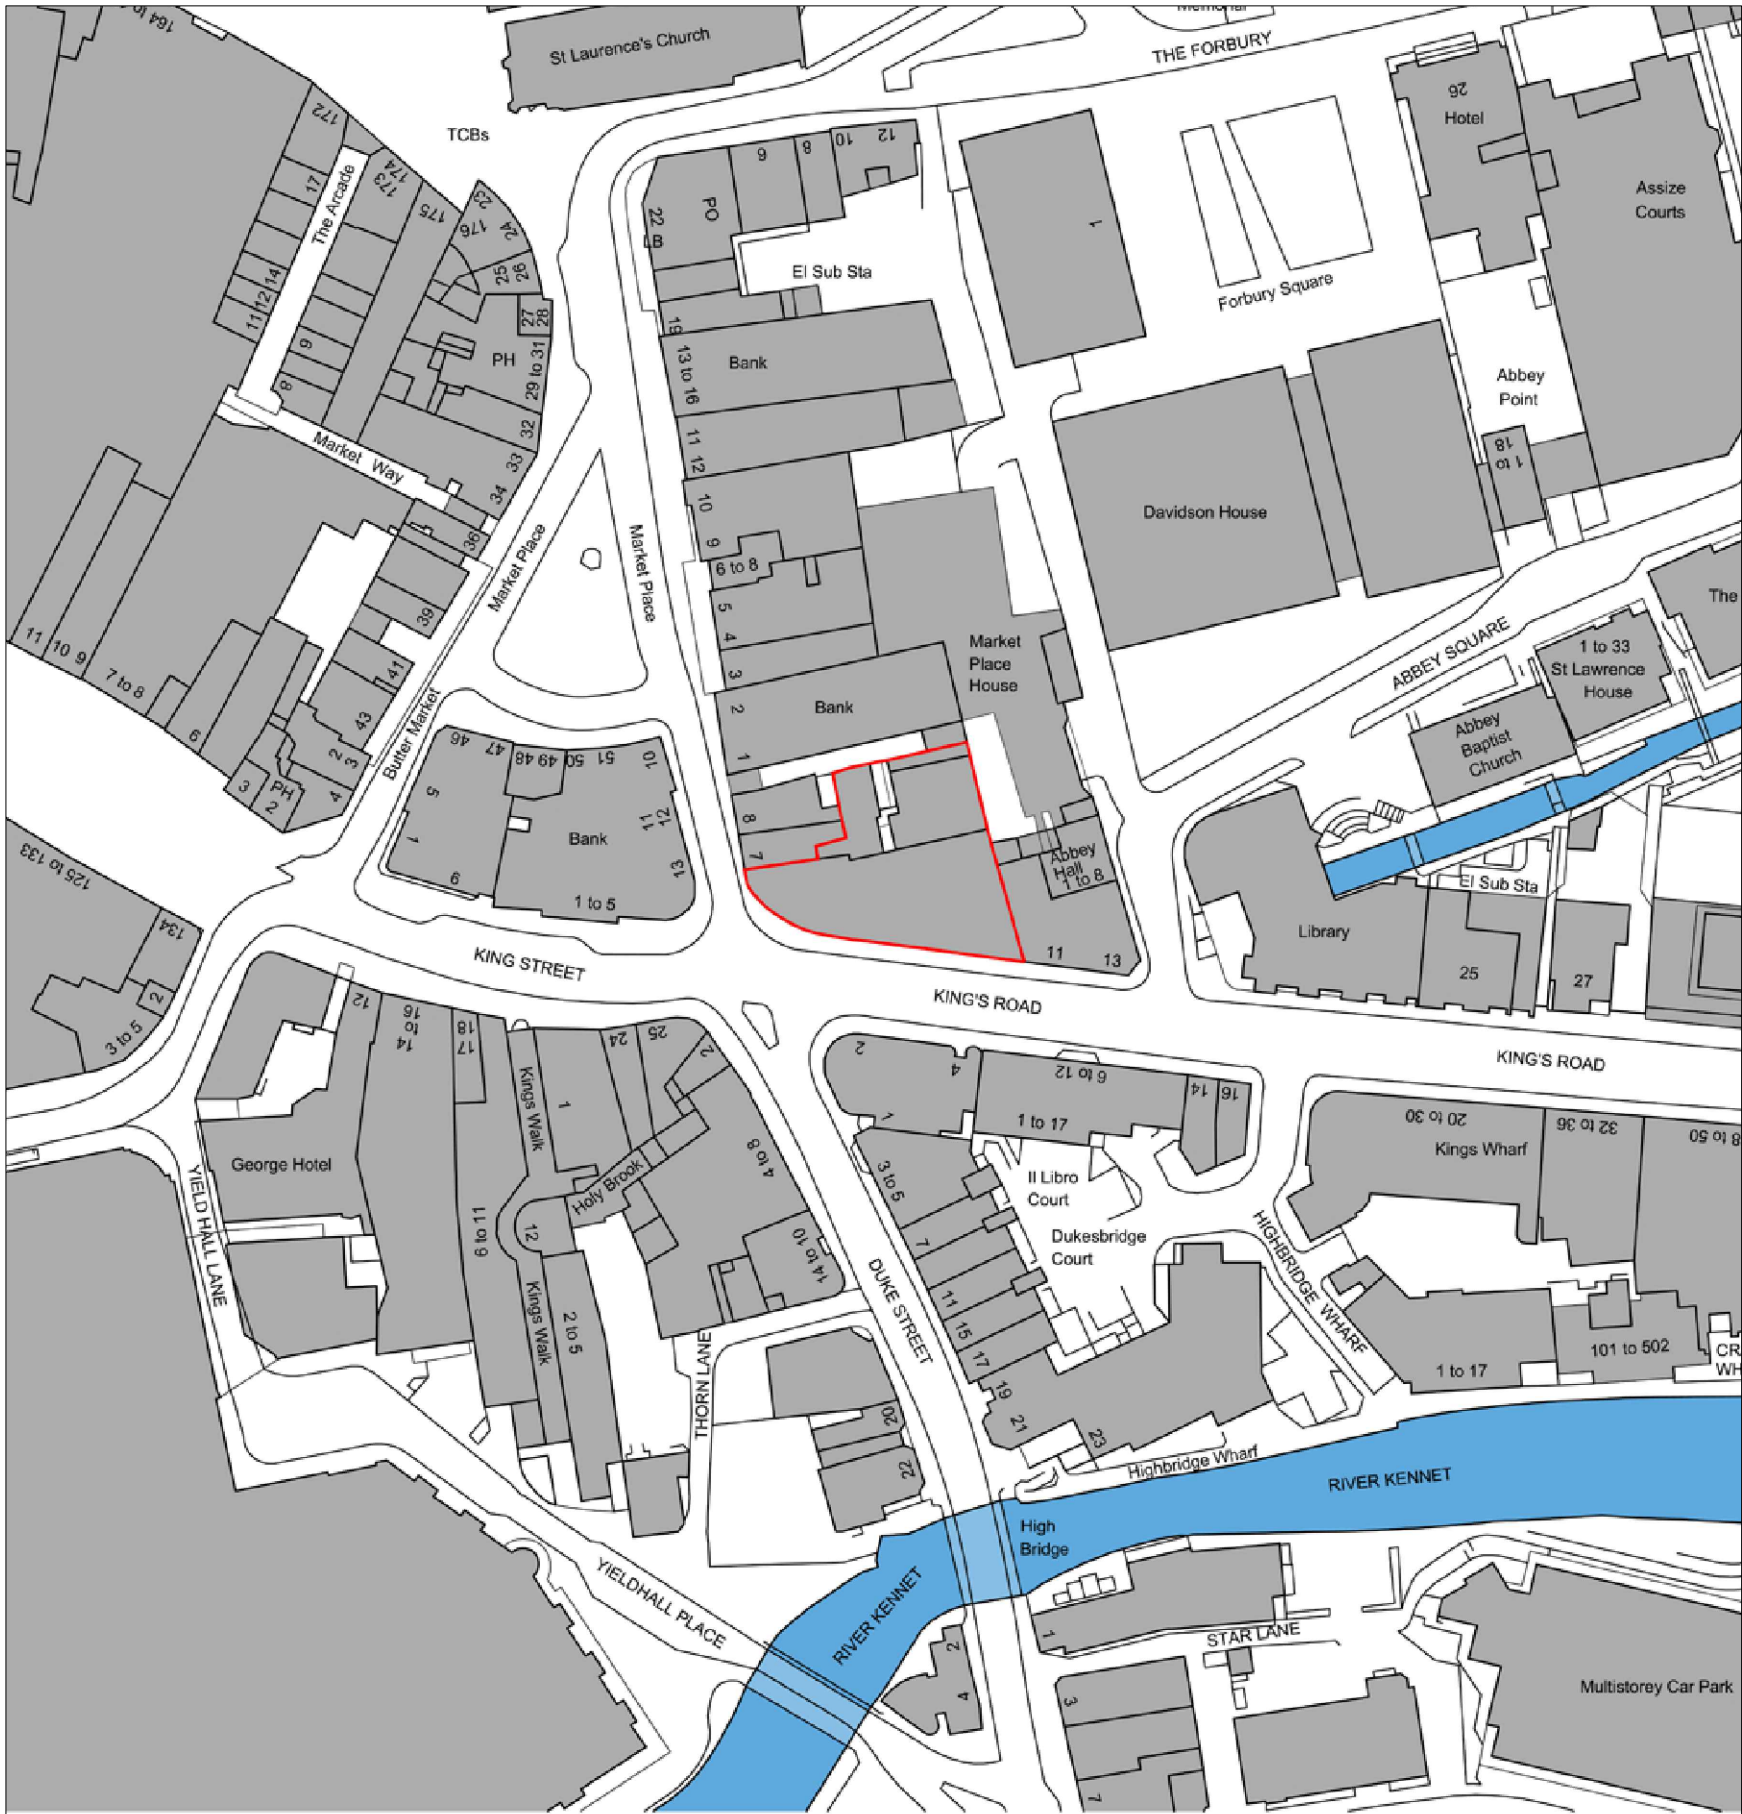

1. Do not scale from this drawing - use figured dimensions only.

2. This drawing and design are copyright - do not reproduce or pass to third parties without the written consent of the architect.

3. The contractor shall verify all dimensions and levels and other relevant information before ordering materials or components or carrying out work and shall advise the architect of any discrepancies.

Scale 1:1250

0 10 30 60 120m

Issued for Planning App SO 22.03.19 P1
REVISION BY DATE NO

SCALE	DATE	DRAWN
1:1250@A3	22.03.19	SO
DRAWING STATUS		
PRELIMINARY	☐	TENDER ☐
PLANNING	☒	BILLS OF QUANTITIES ☐
BUILDING REGULATIONS	☐	CONSTRUCTION ☐
COMMENT/APPROVAL	☐	AS BUILT ☐

CAMM
ARCHITECTS

Suite 2.15 Market Square
Bishops Cleeve
HERTS CM23 3UT
T +44 (0) 1279 460051
F +44 (0) 1279 460048
E office@cammarchitects.com

PROJECT
Jackson's Corner
1-9 King's Road, Reading

TITLE
LOCATION PLAN

DRAWING NO
1827-P-LP

REV
P1