



Notes:

© This drawing remains the property of The Keen Partnership and shall not be copied without prior written consent.

All dimensions to be checked on site and any discrepancies to be reported before work commences.

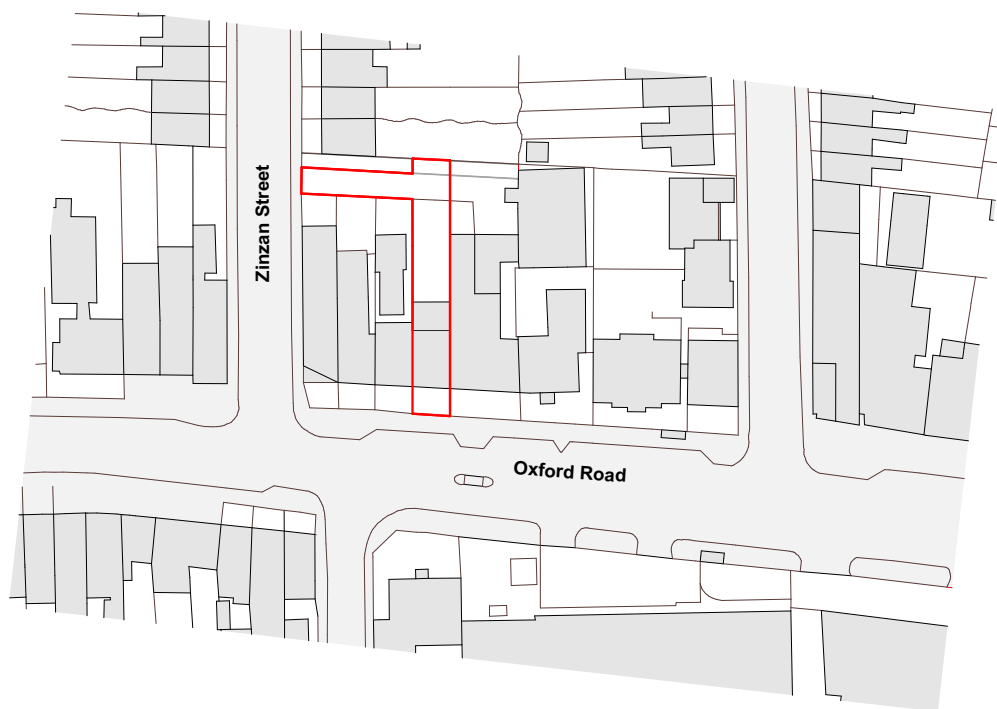

Location Plan - Scale 1:1250
115 Oxford Road, RG1 7UJ Reading

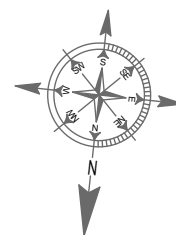

1:1250

0 12.5 25 37.5 50 62.5 m

**THE
KEEN
PARTNERSHIP**

The Courtyard
Edinburgh Road
Reading RG30 2UA
Tel: 0118 9510 855
Fax: 0118 9510 866
chriskeen@keenpartnership.co.uk
www.keenpartnership.co.uk

Client:
McCarthy Properties

Job Title: **New Development at rear of
115 Oxford Road, RG1 7UJ Reading**

Drawing Title:
Location Plan

Drawing Date:
02/11/2016

Issue Date:
20/09/2018

Job No:
8692-16

Status:
BUILDING REGULATIONS

Drawn By: **C.P.** Scale: **1:1250@A4**

Drawing No: **BR-Con. Os** Rev: