


34 St Mary's Butts block plan

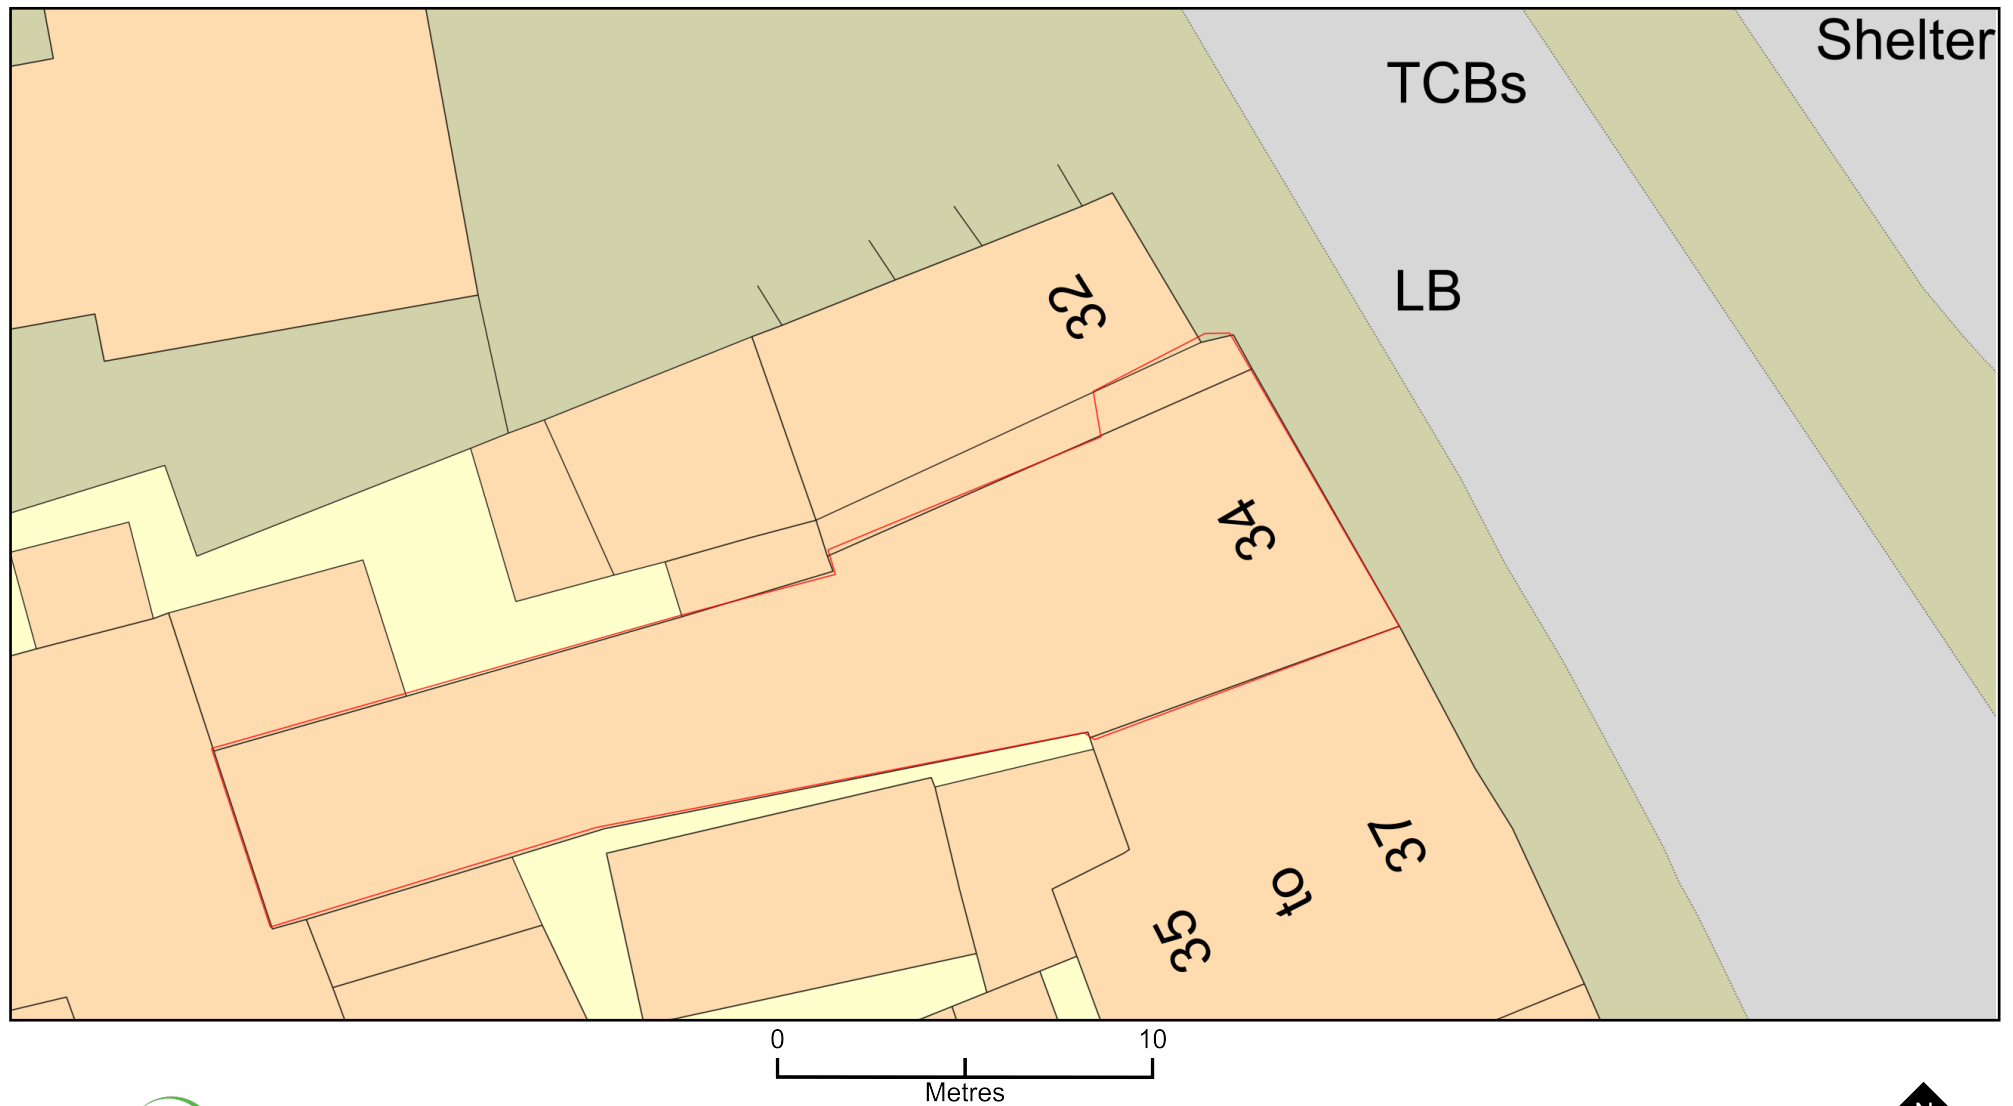

Plan Produced for: Ssassy Property Ltd

Date Produced: 01 Mar 2019

Plan Number/Project ID: TQRQM19060163007658

Scale: 1:200 @ A4