


Bins to be located here.
There is ramped access to the pavement
and car park for removal

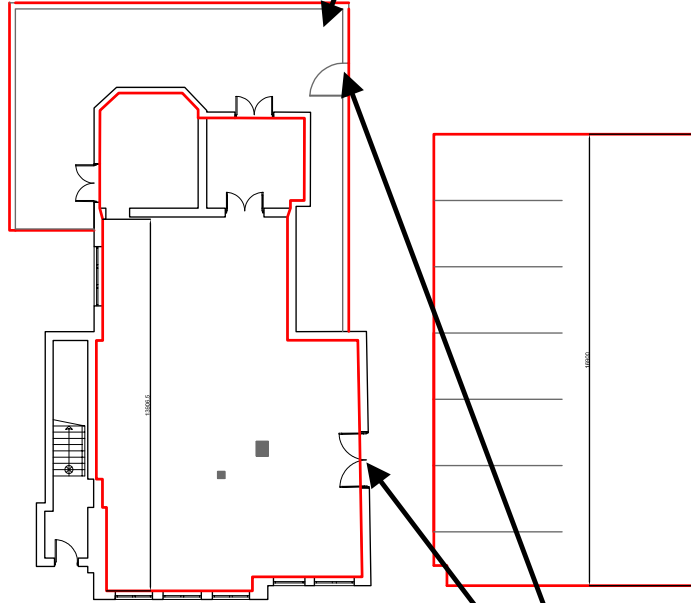

GROUND FLOOR
151.96 SQ/M / 1,635.6 SQ/FT

William Hall
70-72 WHITLEY STREET
RG2 0EQ
READING

Scale: 1:200

CAR PARK
10,007 SQ/M / 1,722.9 SQ/FT

Deliveries will be made either directly
into the main entrance or via the rear
entrance. Large deliveries will be made
out of hours so the car park can be used
for vehicle parking



SCALE: 1:1250

© This drawing is to be read in conjunction with the Consultant's drawings.
Any discrepancies to be reported to B.E.S.T prior to commencement of works.
Work from marked dimension only. **Do not** scale from this drawing.
All dimensions and levels to be checked on site by Contractor.

Building Compliance Building Surveyors Building Consultants

Notes:

Rev By Description Date
Status:



Client: **William Hall**
Project: **70-72 Whitley Street
Reading
RG2 0EQ**
Title: **Land Registry Lease Plan**

Date: JULY 2018 Scale@A3: 1:100
Drawn: AB Checked: JAS
Proj No: **TFB01** Drg No: **01** Rev: