

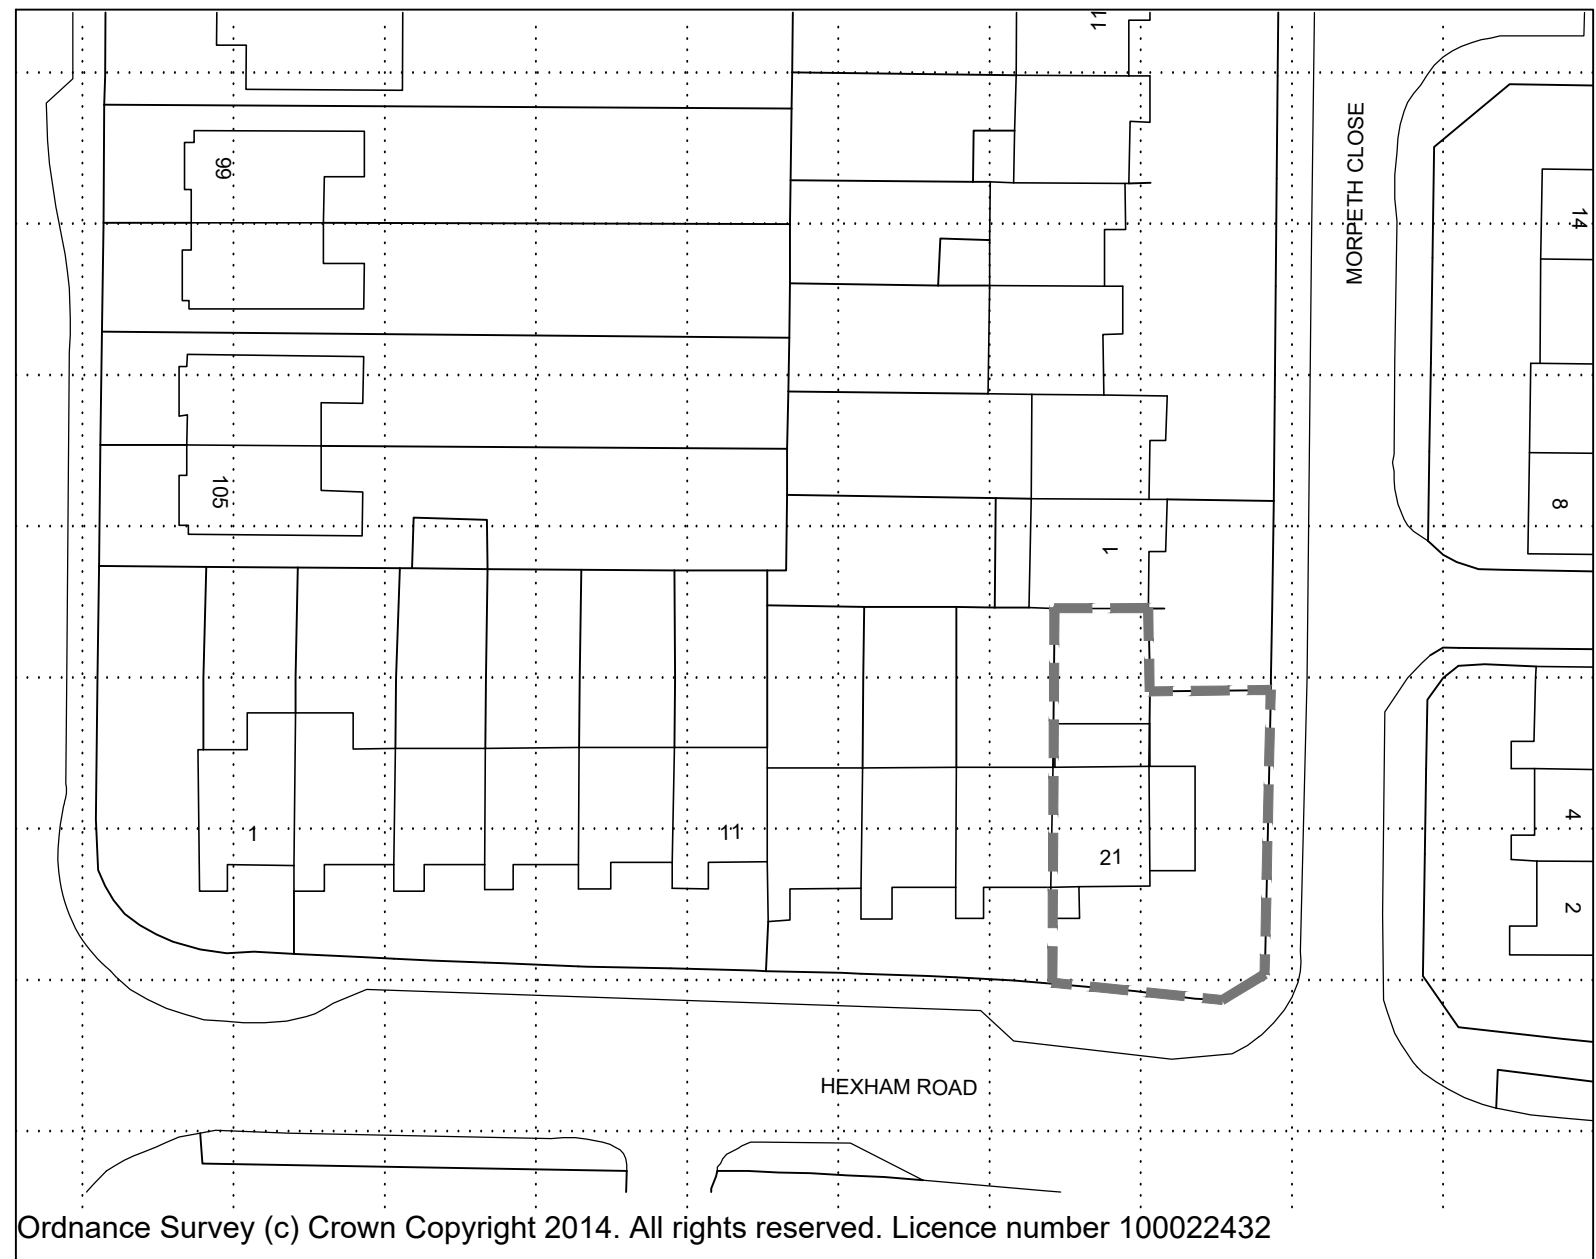


This drawing is the copyright of Get Planning & Architecture Ltd. and may not be reproduced without permission. Dimensions must not be scaled (except for planning purposes) and must be checked prior to construction and manufacture.


Legend :
Site Boundary - Location Plan —
Site Boundary - Block Plan ---

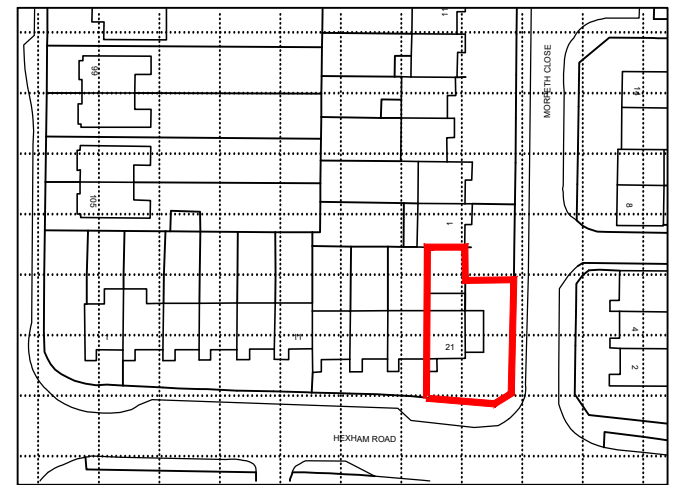

BLOCK PLAN

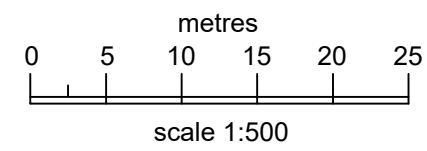

LOCATION PLAN

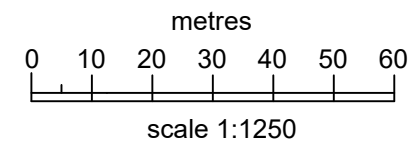

draft 1210319tc

drawn			TC	21/03/19
rev	details	check	AM	CAD
				date

revisions:

project:	Get Planning & Architecture 7 Tudor Court, Brighton Road Sutton, Surrey SM2 5AE tel. 0208 770 3962 www.get-planning.co.uk email: info@get-planning.co.uk			
site:				
drawing:				
scale:	1:1250 & 1:500 @ A3	date:	21/03/2019	project no:
				11358
				drawing no:
				01
				rev:
				-