



No.	Revision	Date
-	-	-

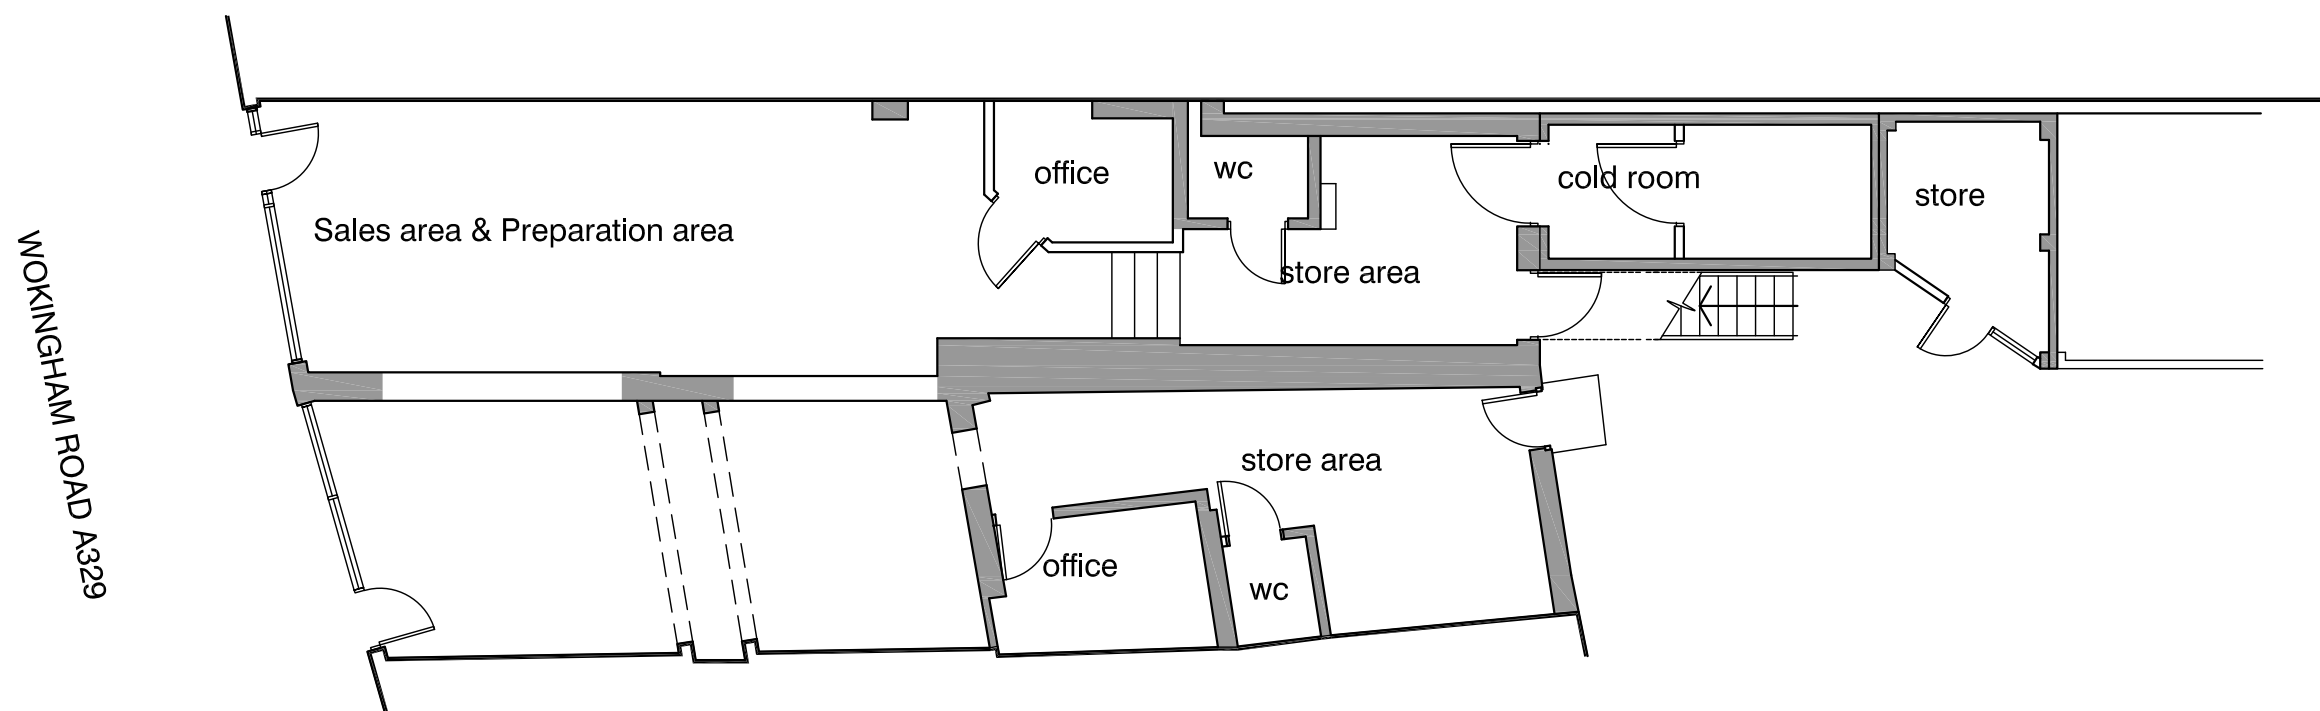

GROUND FLOOR PLAN 1/100



RAMMURTI DESIGN LTD
ARCHITECTURAL & PLANNING SERVICES
268 TILEHURST ROAD, READING RG30 2NE
TEL/FAX:01189510628 MOB:07799883574

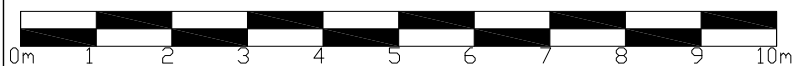

Proposed Change of Use from A1 Sandwich Bar to
A5 Hot Food Takeaway

at 142 Wokingham Road, Earley, RG6 1JL

Existing Ground Floor Plan

Scale: 1/100

Date: May 2019

WR:P13 Rev -