
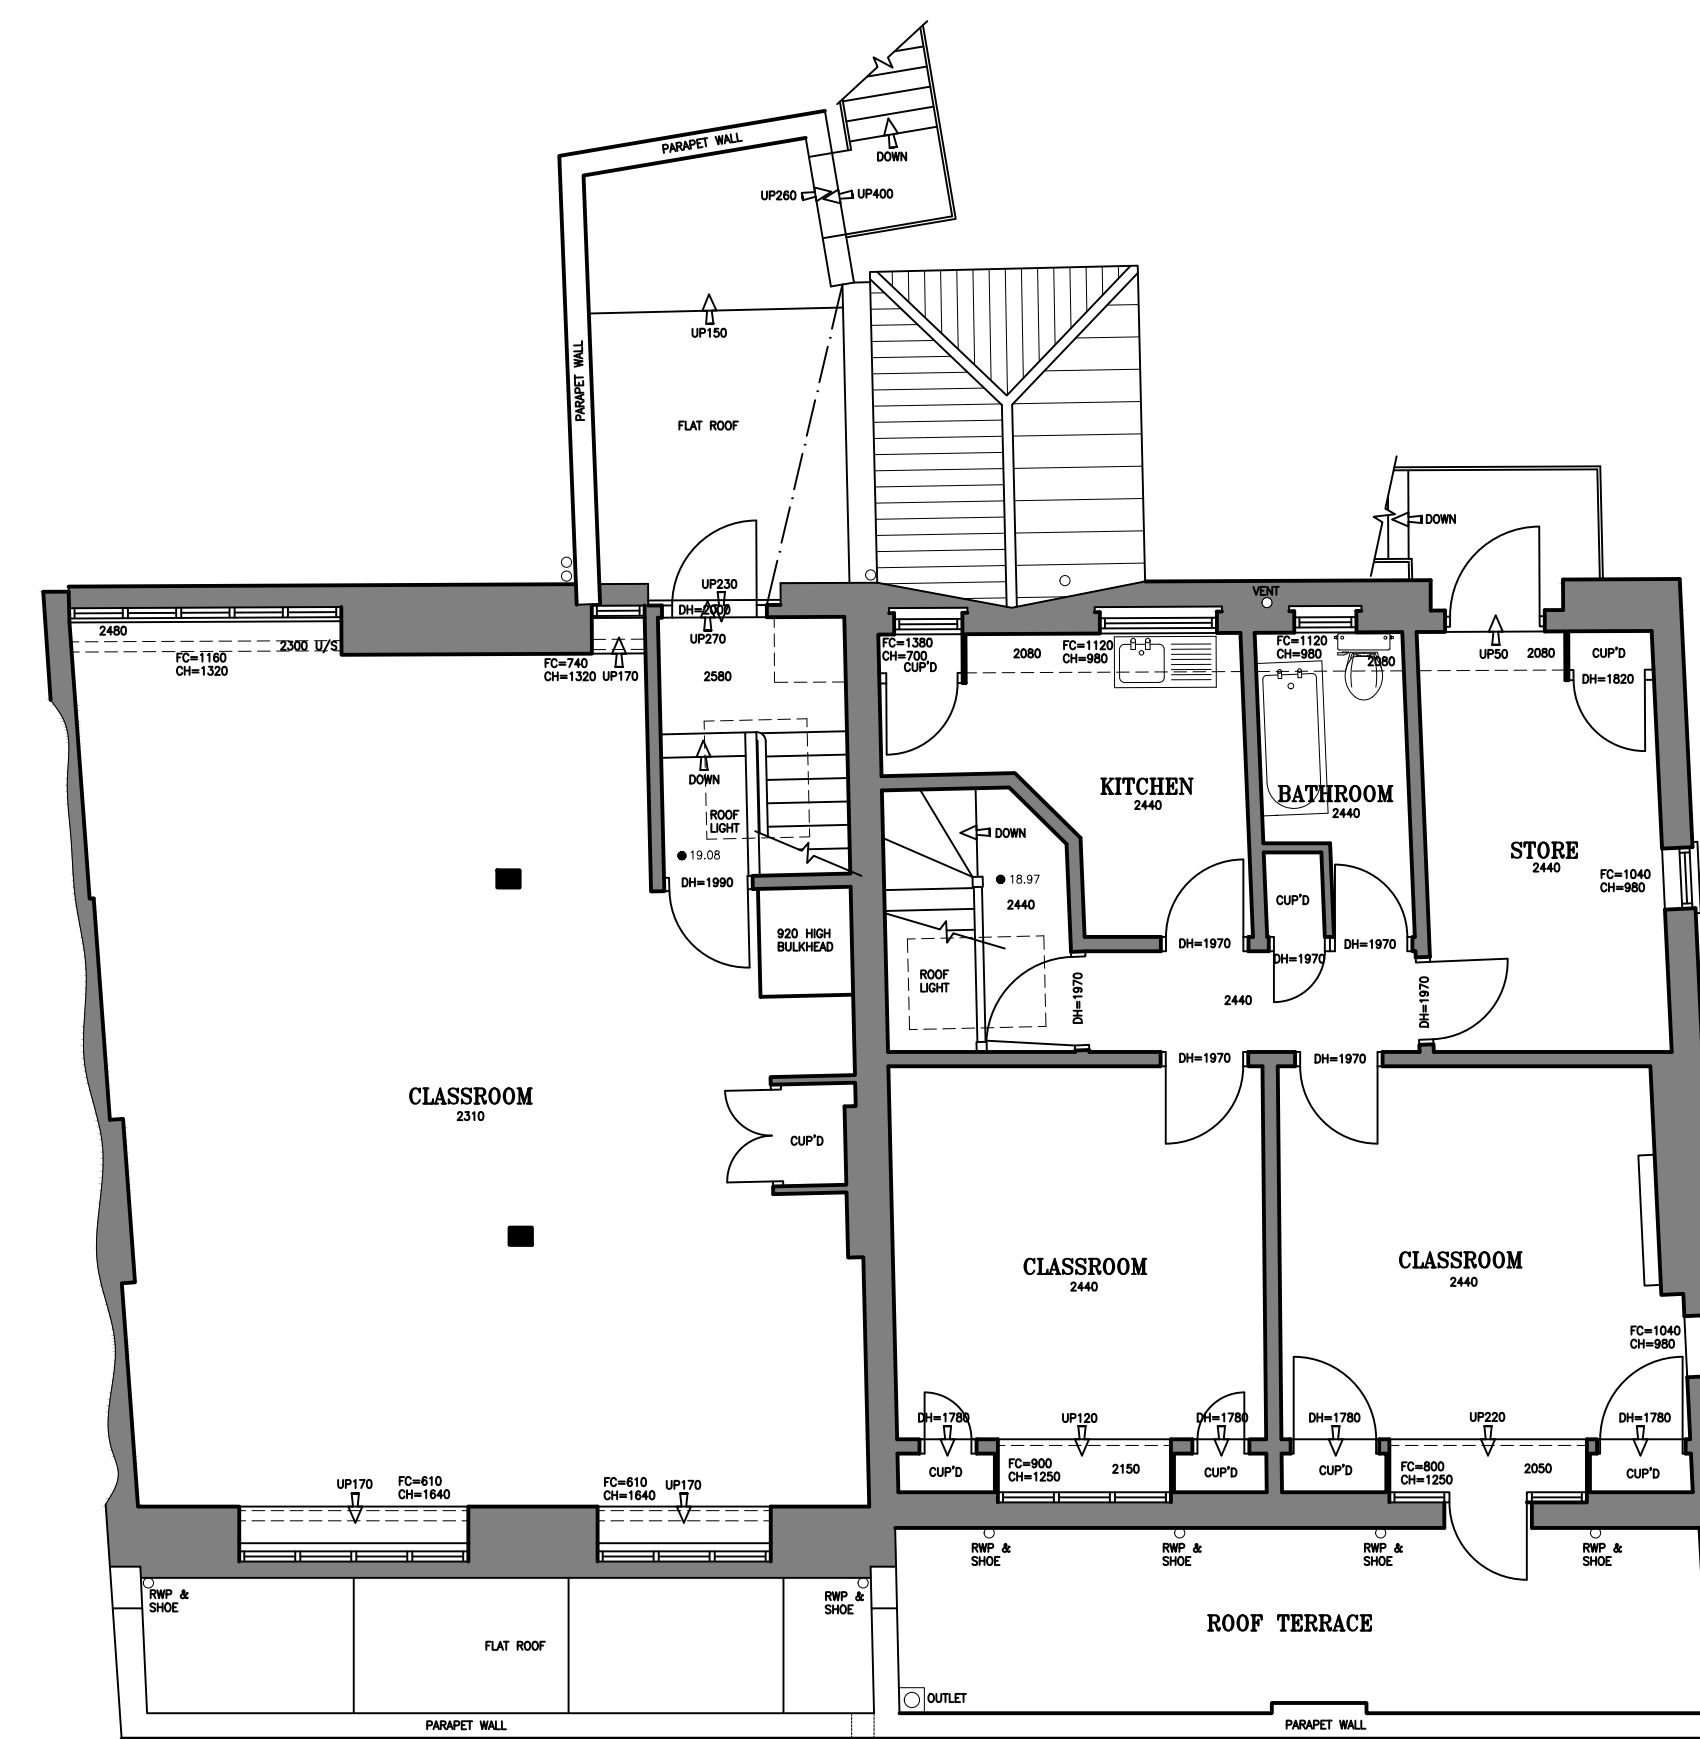


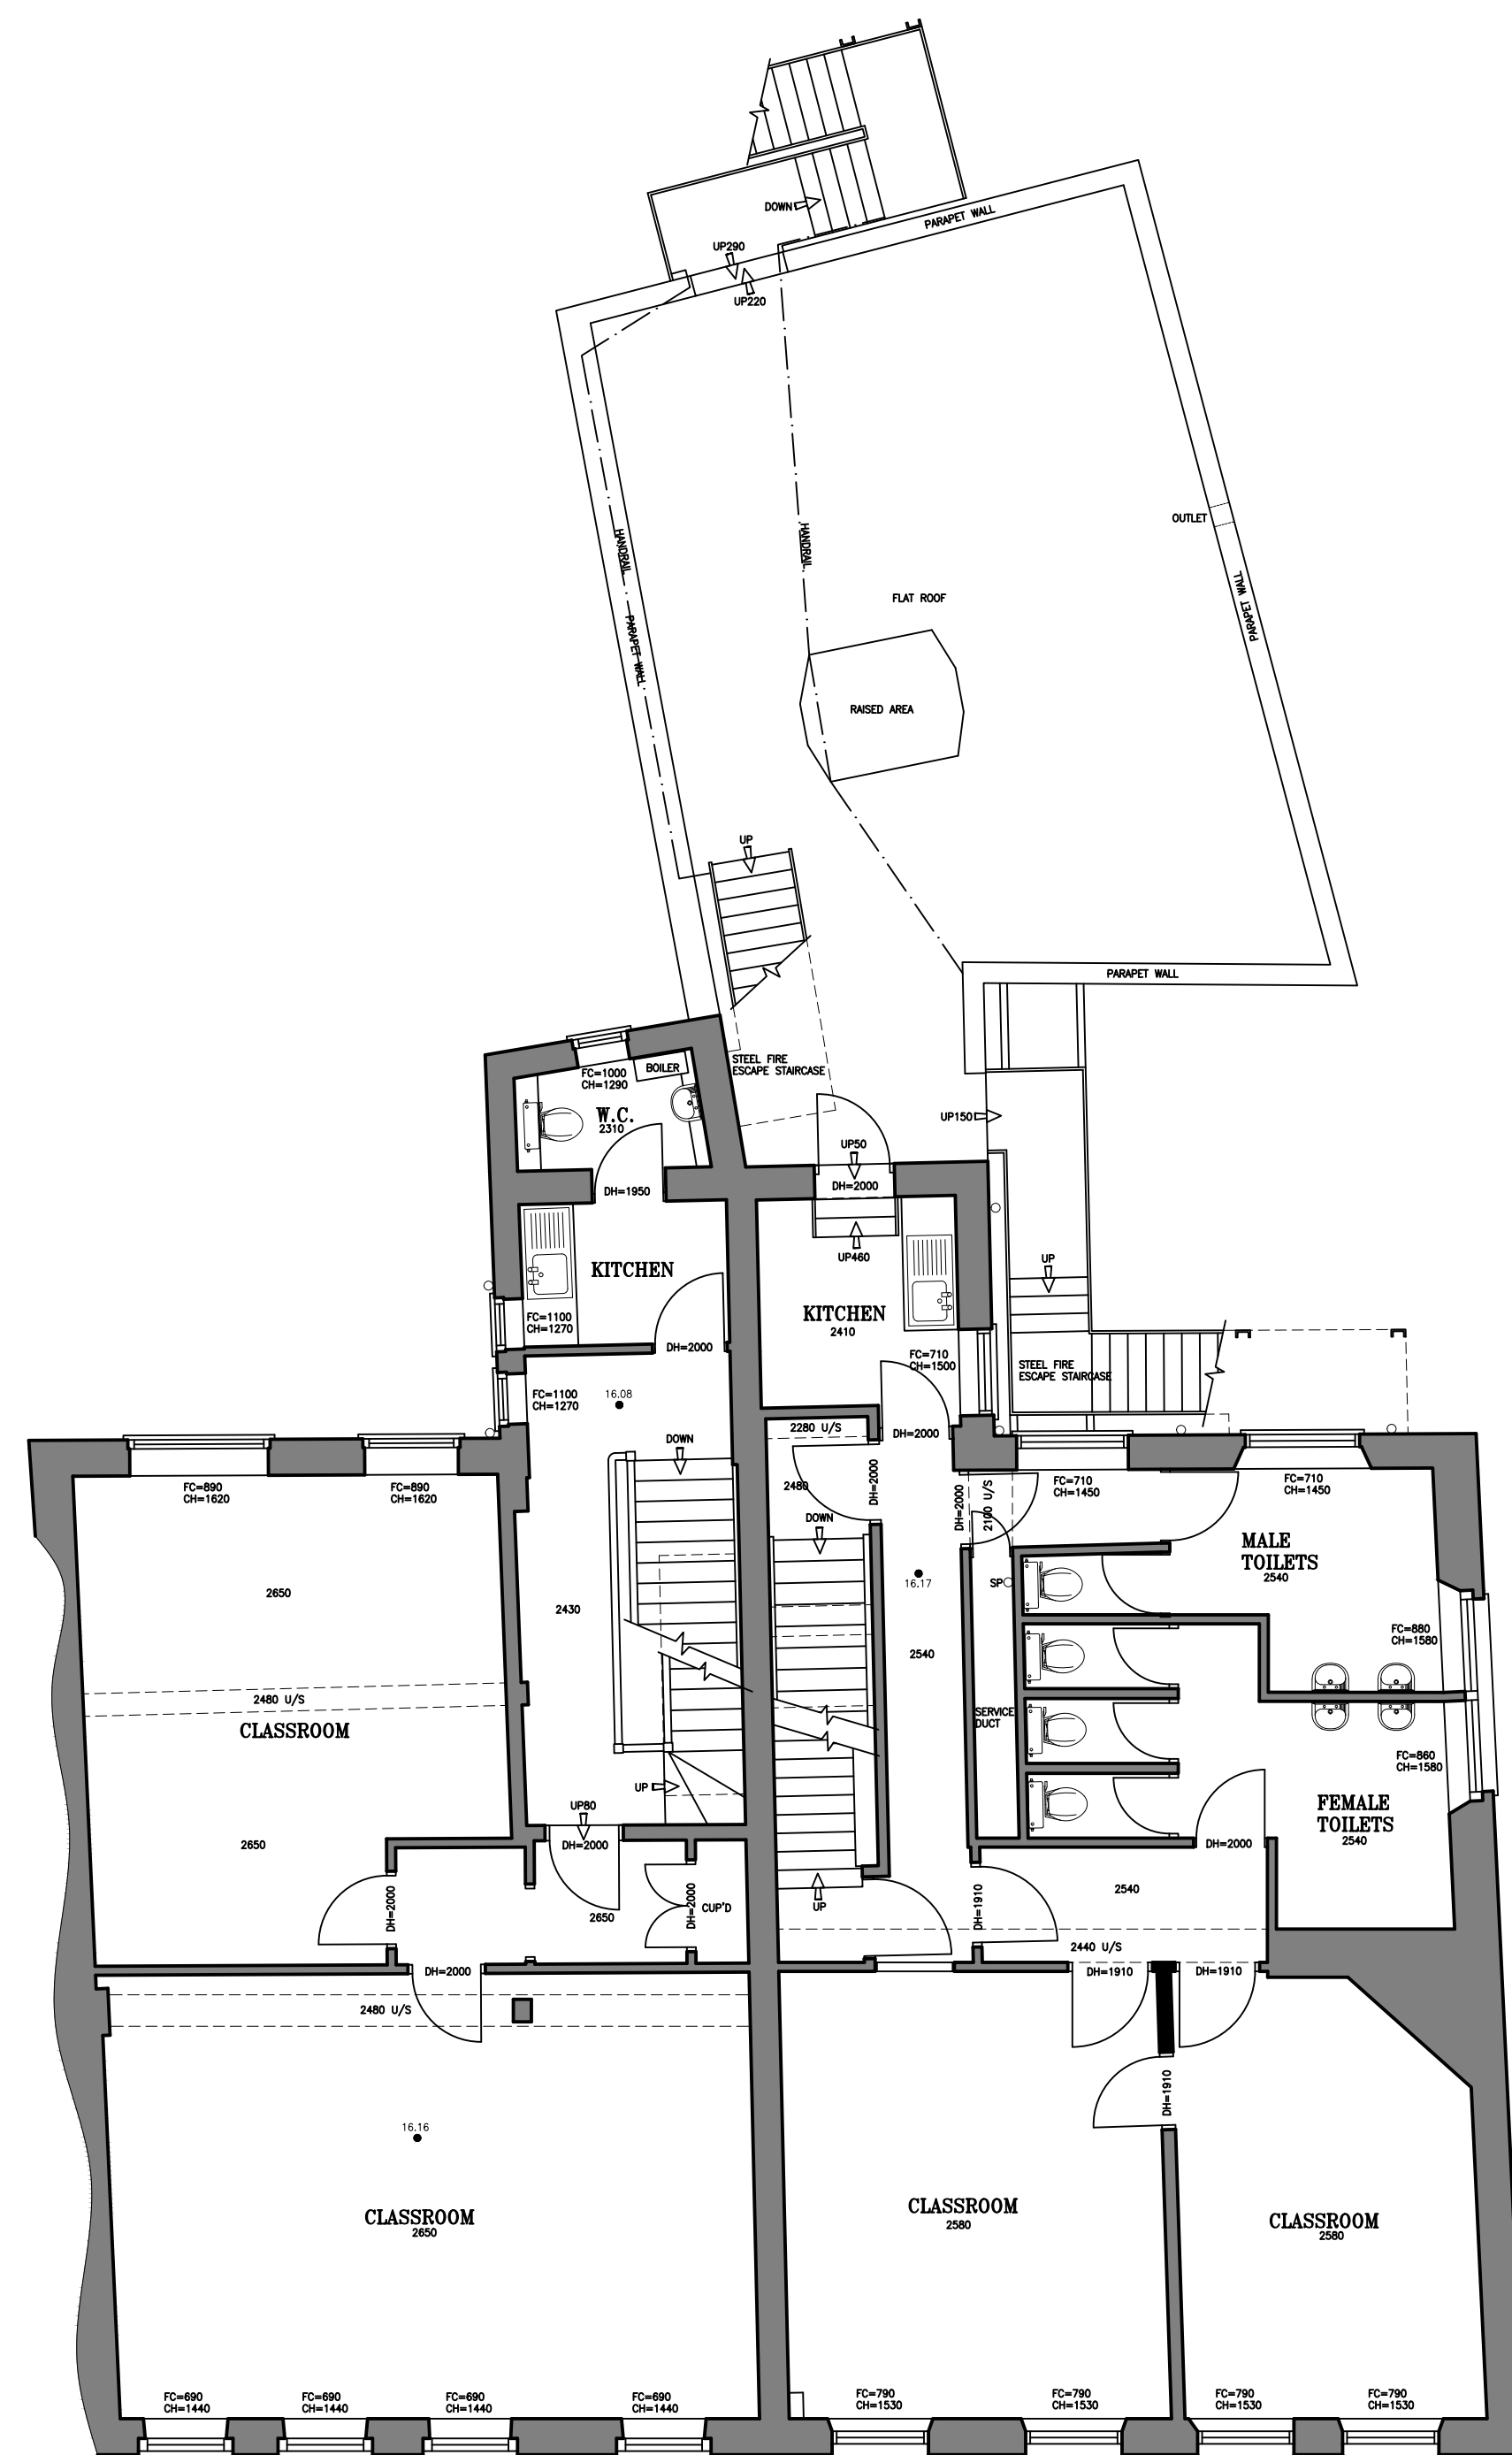

rev.	date	drawn	chk'd
		Gould Singleton Architects Earls Way, Halesowen, West Midlands, B63 3HR Tel: 0121 550 0359 Fax: 0121 550 8088 e-mail: postmaster@gould-singleton.co.uk	
scales	1:75	11 FRIAR STREET, READING PROPOSED CHANGE OF USE	
date	MAY 19		
number drawn	GL GSA	EXISTING SECOND and THIRD FLOOR PLANS	
checked	15-1532-05	This drawing and the building works depicted are the copyright of the Architects and may not be reproduced except by written permission. This drawing must be read and checked against any specialist drawings and information provided. Do not scale prints. Figured dimensions only to be taken from this drawing.	