


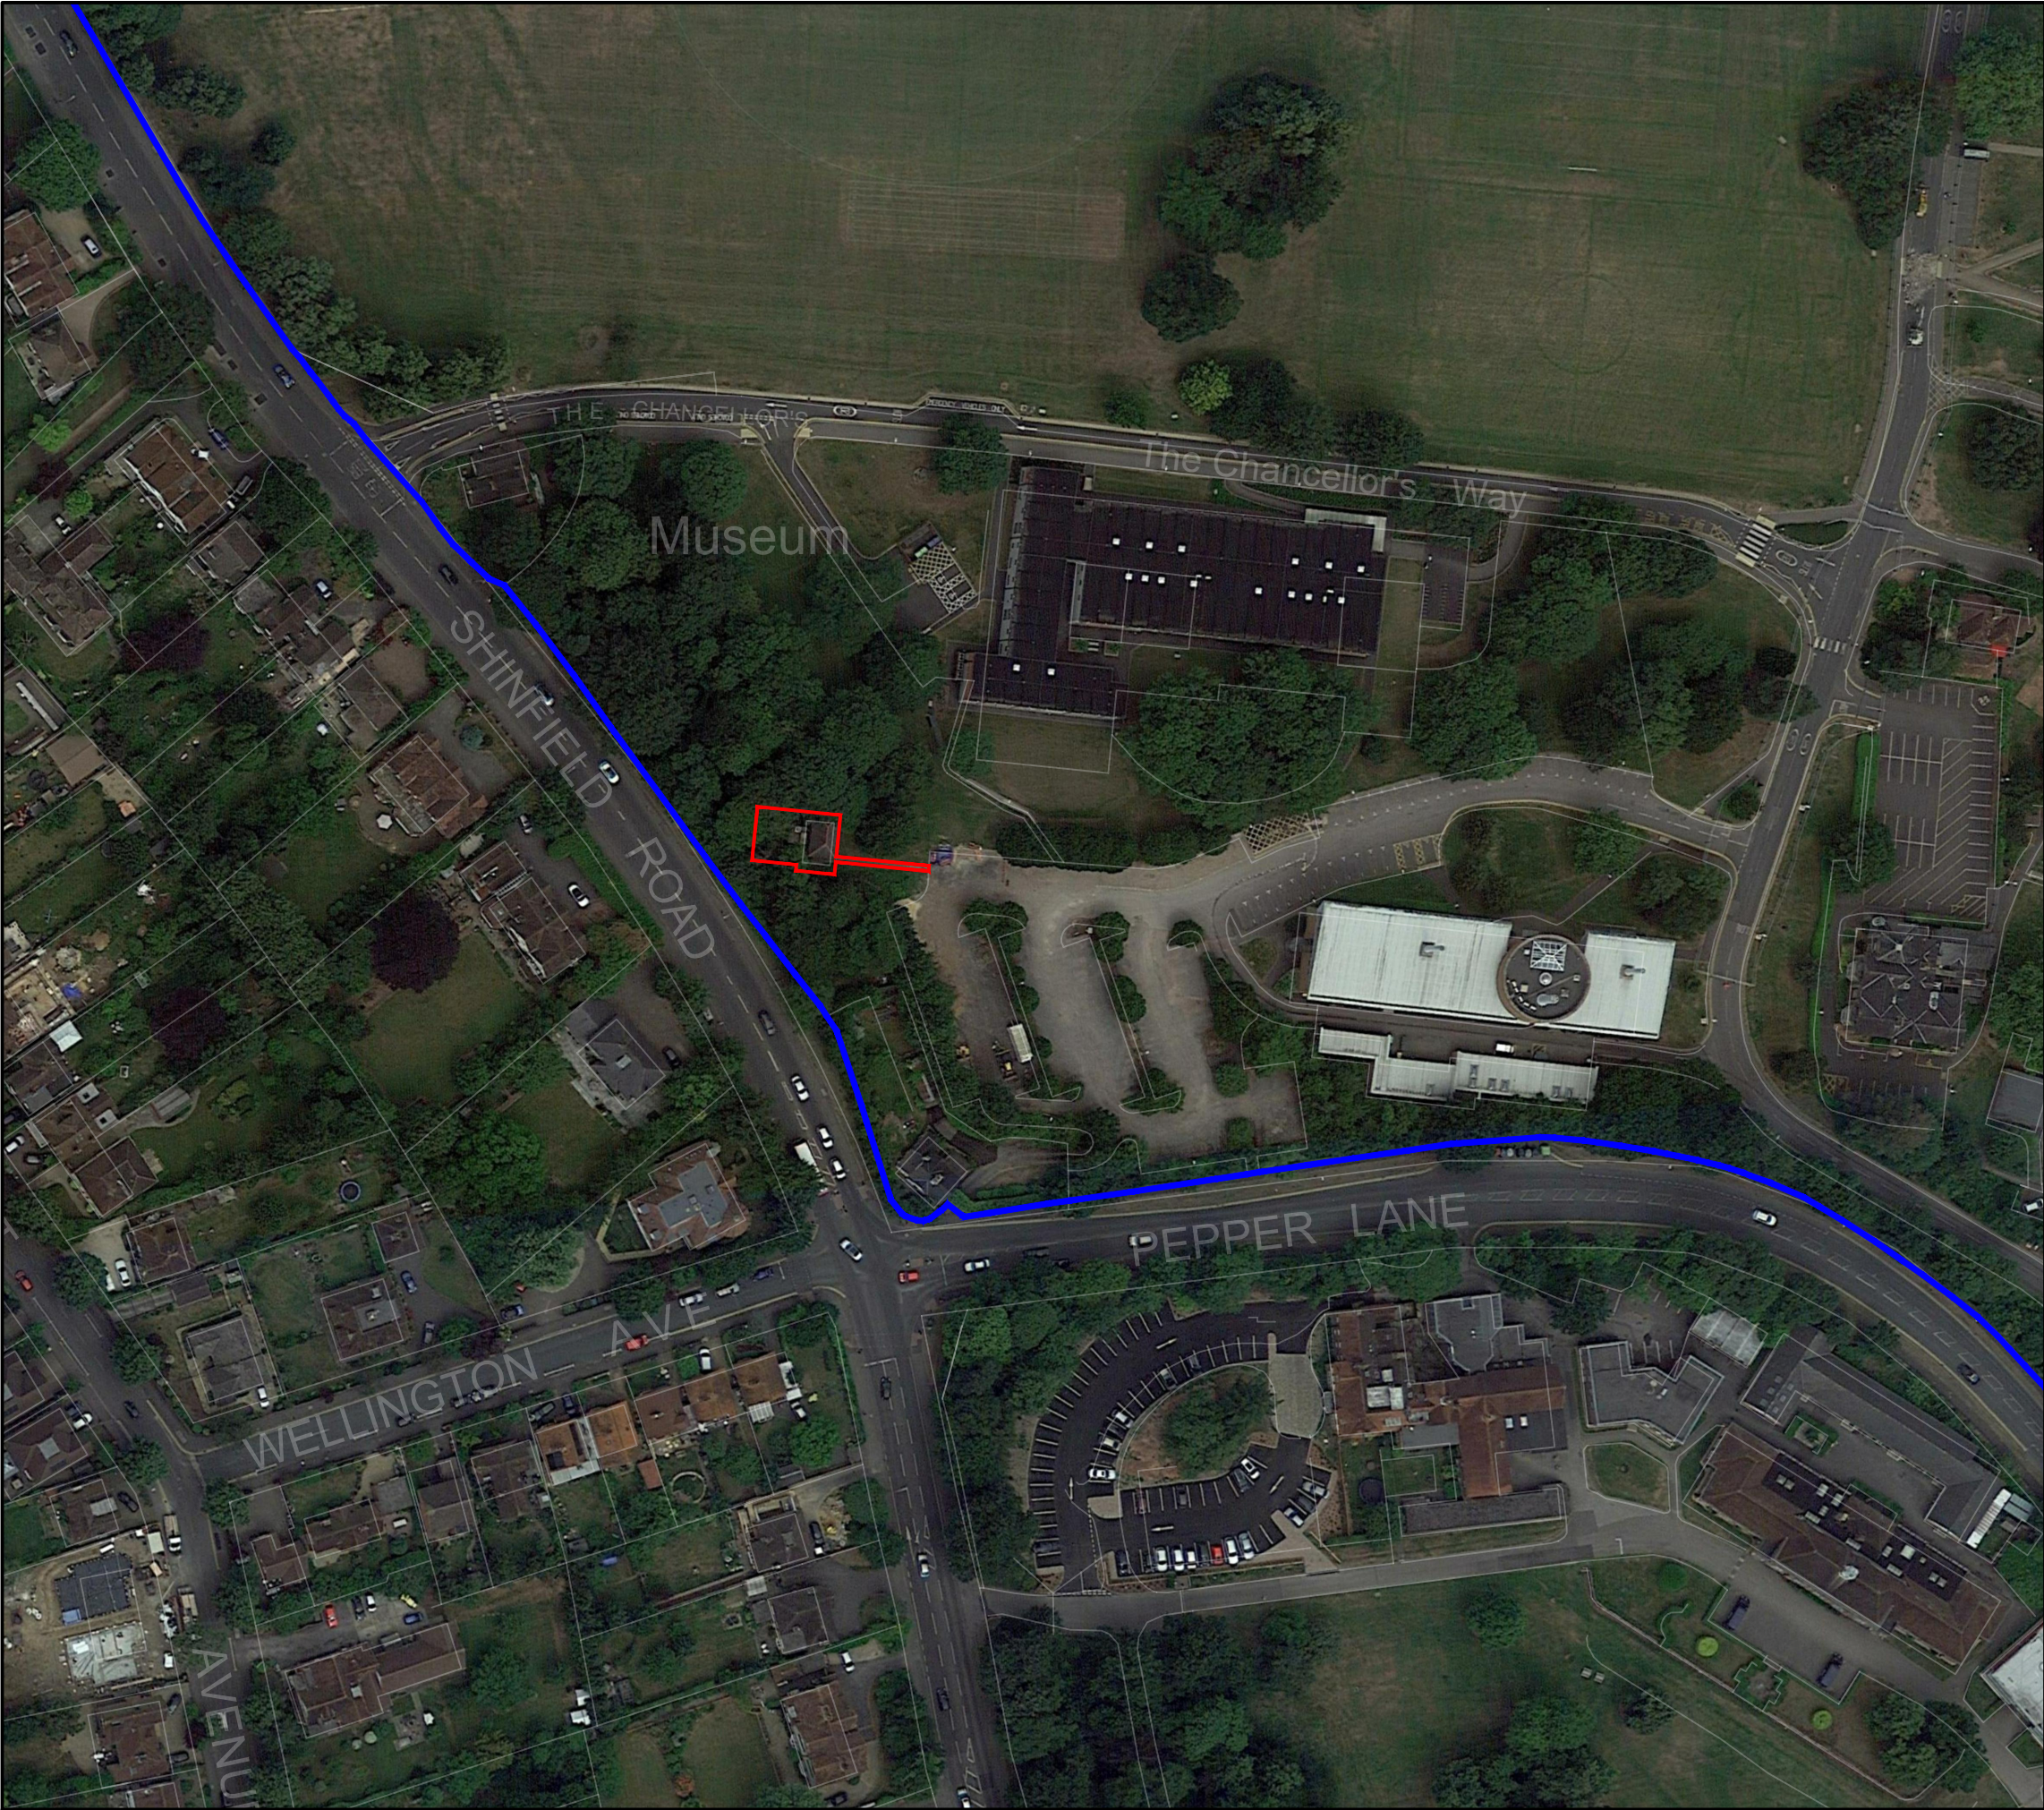

The scaling of this drawing cannot be assured

Revision	Date	Drn	Ckd
A Updated Site Boundary.	19.11.18	M.D.	C.P.

- Site Boundary
- Land Ownership Boundary

Project

UNIVERSITY OF READING,
WATER TANK

Drawing Title

SITE LOCATION PLAN

Date

31.10.18

Scale

1:1250@A3

Drawn by

M.D.

Check by

C.P.

Project No

29509

Drawing No

RG-M-01

Revision

A



BARTON
WILLMORE

Planning • Master Planning & Urban
Design • Architecture • Landscape
Planning & Design • Environmental Planning • Graphic
Communication • Public Engagement • Development Economics
bartonwillmore.co.uk

Offices at Birmingham Bristol Cambridge Cardiff Ebbsfleet Edinburgh
Leeds London Manchester Newcastle Reading Southampton