NORTH

LOCATION PLAN

SCALE 1:1250

0 20m 40m 60m 80m 100m

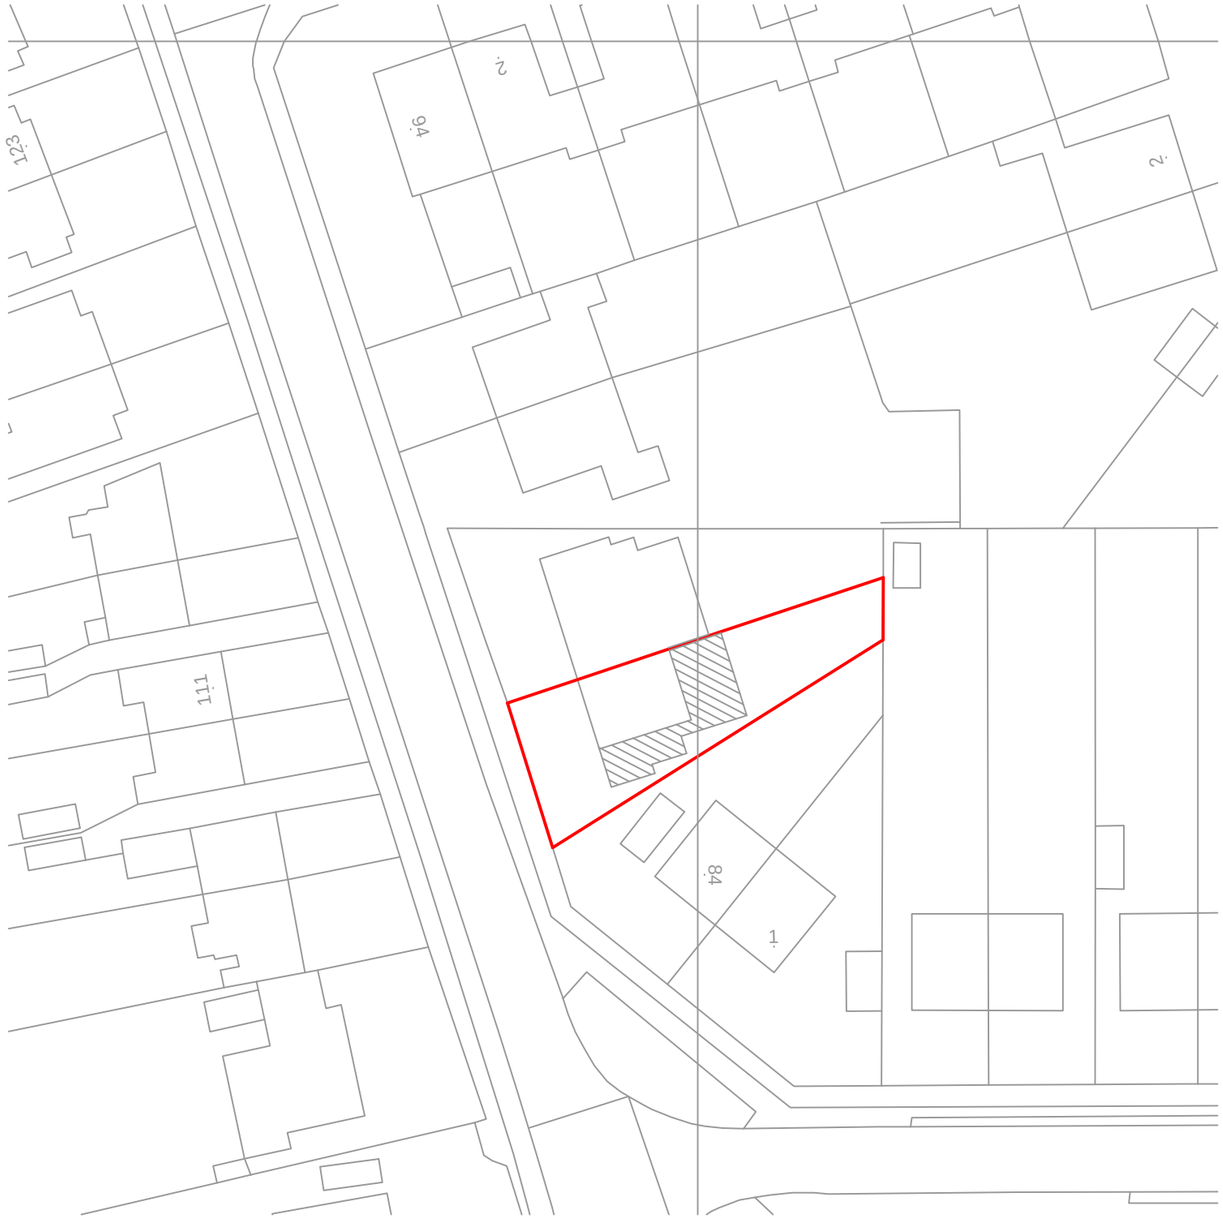

BLOCK PLAN

SCALE 1:500

0 5m 10m 20m 30m 40m 50m

REV.

DRAWING NO. 30618-07

DRAWN: EB
SCALE: AS STATED
DATE: SEPT 2018

NEWTOWN HOUSE NEWTOWN ROAD
HENLEY-ON-THAMES RG9 1HG
Tel 01491 411922

CREATIVE DESIGN AND STRUCTURE

DRAWING TITLE
BLOCK AND LOCATION PLANS

PROJECT:
86 WOODCOTE WAY
CAVERSHAM
READING