



The contractor must verify all dimensions on site before commencing on site
Architect must be notified of any suspected discrepancies or omissions
Any scaled dimensions to be confirmed by the Architect

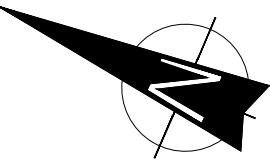

- Hospital Site Boundary
- Boundary of existing temporary structure for MRI Scanner

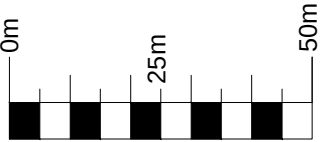


Revisions

Spire Dunedin Hospital
16 to 22 Bath Road (RG1 6NB)
37 & 39 Downshire Square (RG1 6NH)
Reading
Site Location Plan

Scale 1:1250@A3

b&c
beaumont & cawling
chartered architects
15 collegiate crescent
sheffield
S10 2BA
t: 0114 266 3001
f: 0114 266 3002
w: www.beaumontandcowling.co.uk
e: sheffield@beaumontandcowling.co.uk

Date 23.11.18 No. 3468/L(90)01 Rev.

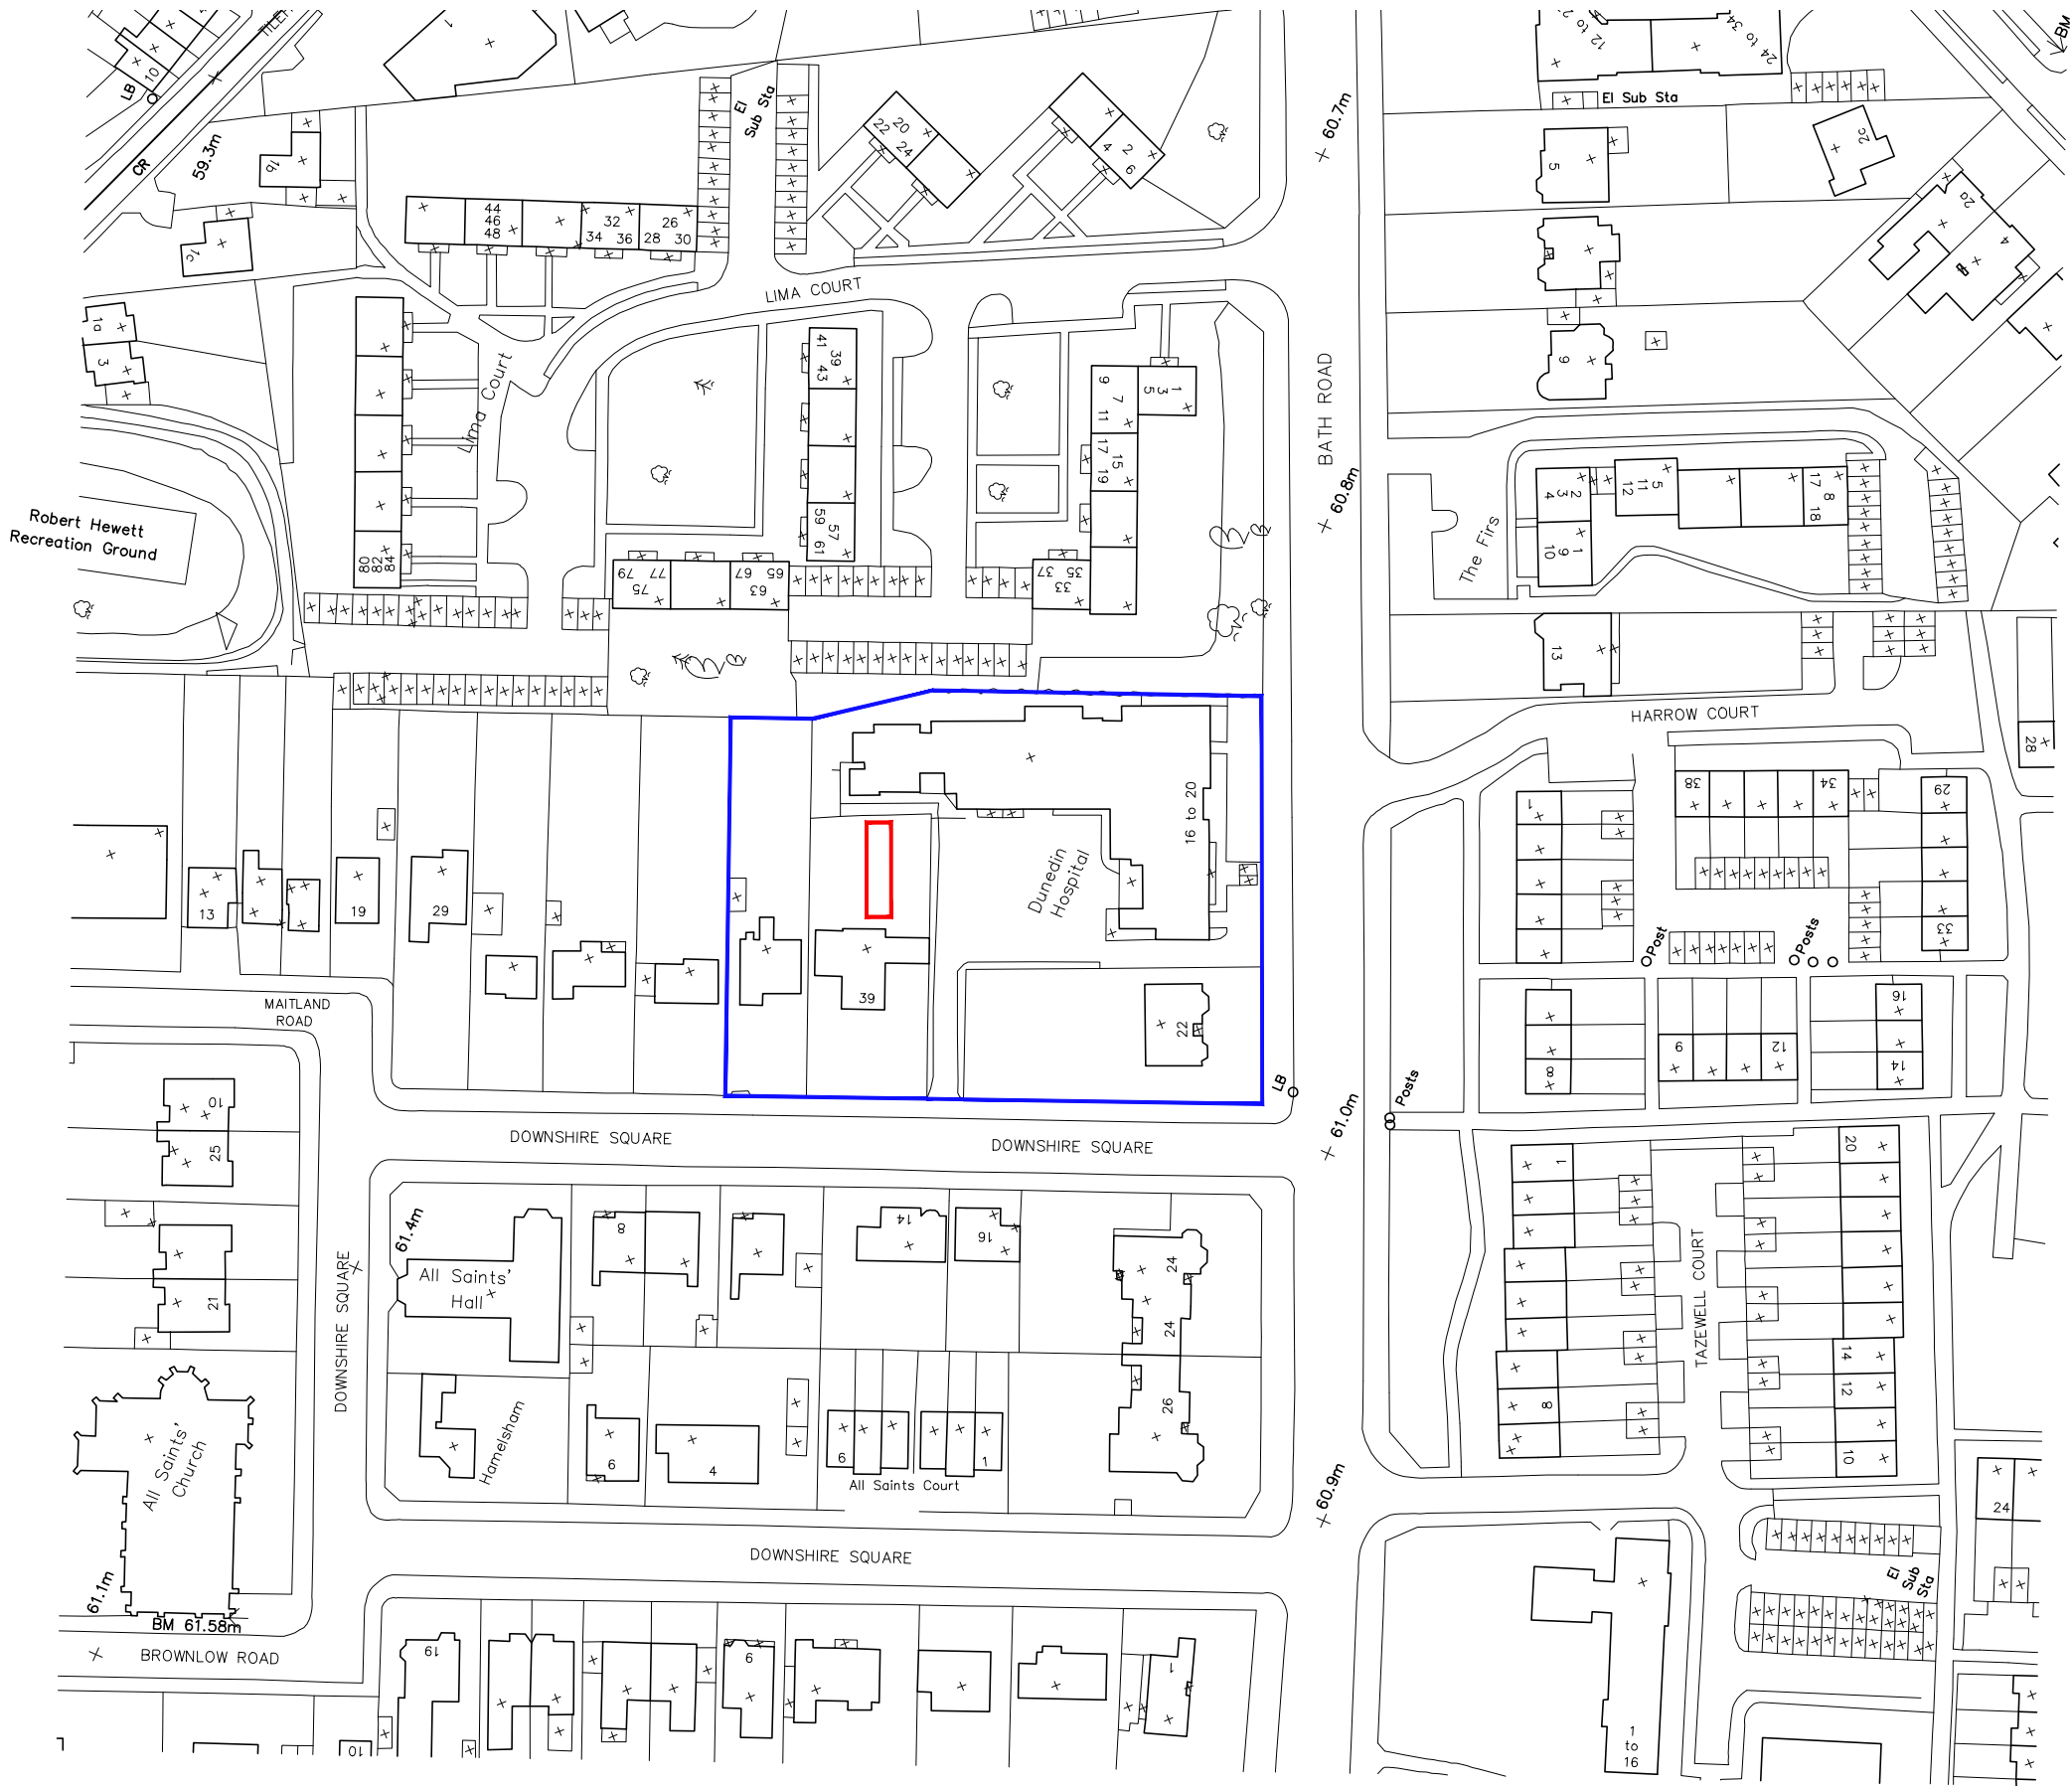

LP Location Plan
1:1250@A3