


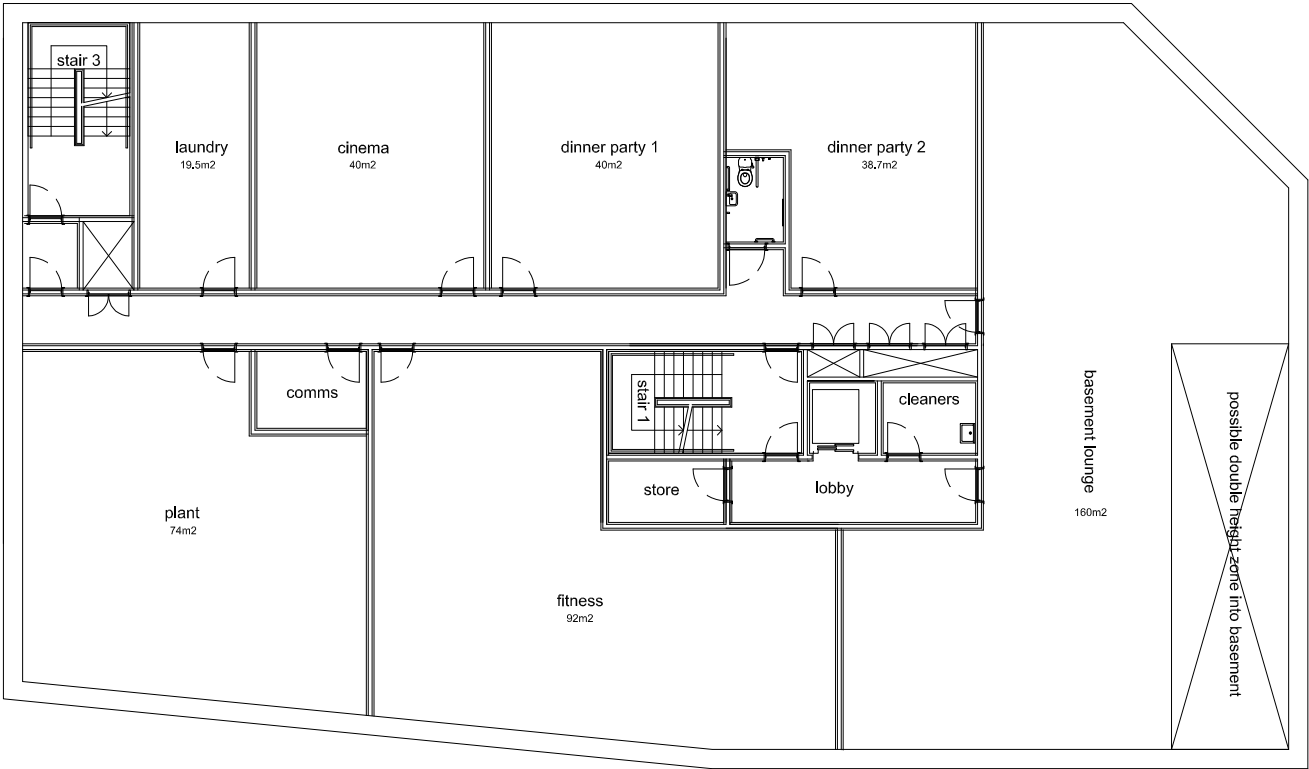

- GENERAL NOTES
1. This drawing is copyright and must not be reproduced without the consent of Greenwell Design Ltd.
 2. All dimensions are in millimeters unless otherwise noted.
 3. Do not scale from this drawing - if in doubt ask.
 4. All dimensions to be checked on site prior to commencement of work or preparation of shop/fabrication drawings.
 5. The contractor shall report any discrepancies in information in writing to the design team at the earliest opportunity.
 6. This drawing is to be read in conjunction with the following relevant information:
 - i) All architects, structural and service engineer's drawings and specifications.
 - ii) All CDM Information including designers risk assessments.



revision	notes	status	date	author	reviewer
B	REVISED PLANNING APPLICATION ISSUE	P	2017.05.11	MB	-
A	plan updated	P	2017.05.03	MB	-
-	INFORMAL planning issue for comments	P	2017.04.26	MB	-

greenwell design

architecture
interiors
urban design
masterplanning
graphic design
conservation

Studio 2, Riverside Centre, Frankland Lane, Durham, DH1 5TA
t: (0191) 447 1775
www.greenwelldesign.co.uk

Project East Street, Reading

Drawing PROPOSED PLAN
Basement Level

Scale 1:100	Job no. 16033	dwg no. 3017	Rev : B
at site A1	Status Preliminary		

Do not scale. This drawing is copyright