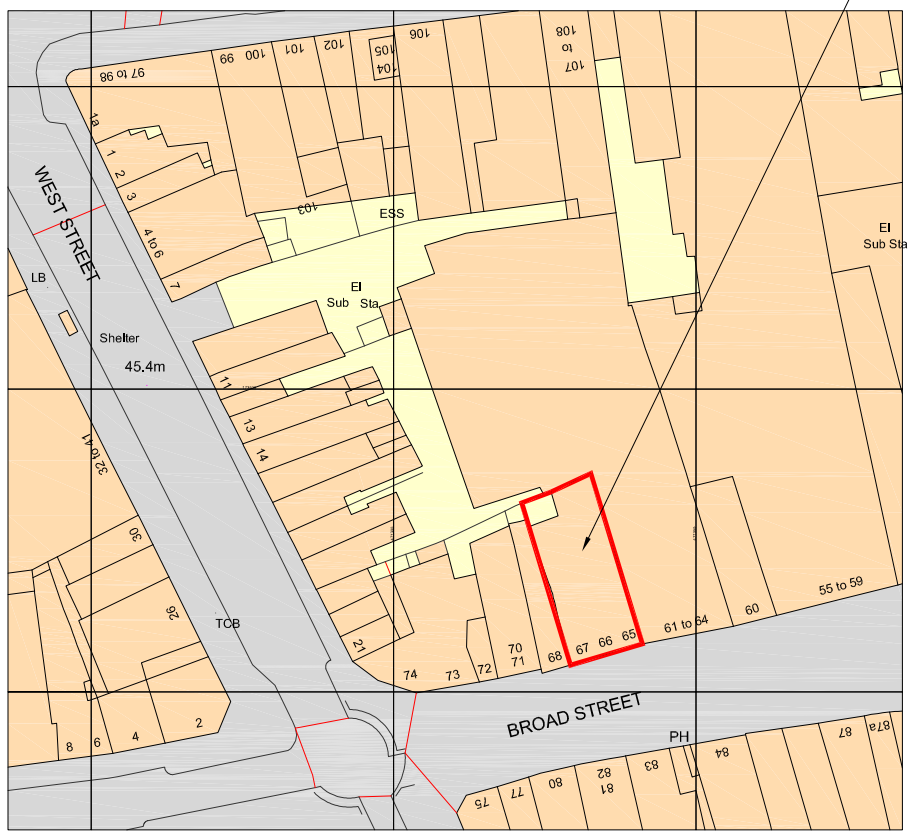

Ordnance Survey, (c) Crown Copyright 2019. All rights reserved. Licence number 100022432

SITE LOCATION PLAN
SCALE 1:1250@A3

N

SCALE

0m 1m 2m 3m 4m 5m 6m 7m 8m 9m 10m

Location of building

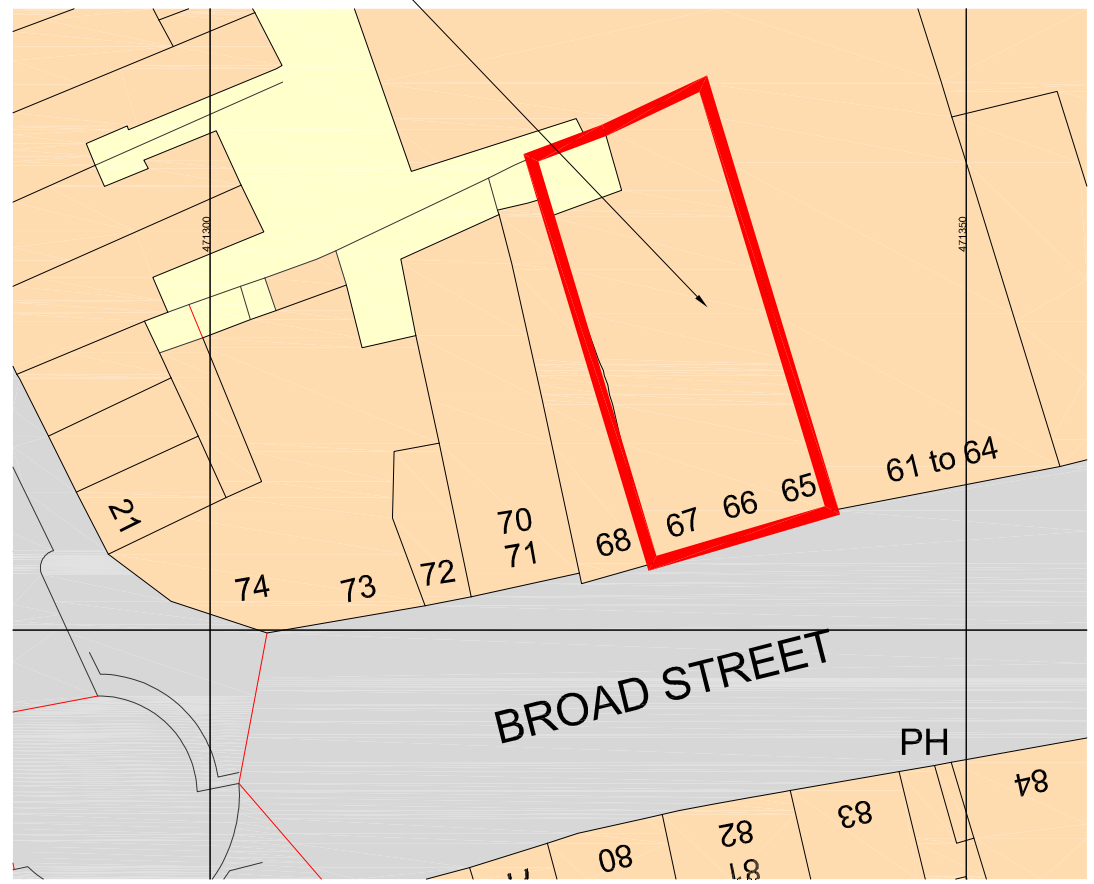

BLOCK PLAN
SCALE 1:500@A3

N

SCALE at 1:500

0m 10m 20m 30m 40m 50m

-	TBI	First Issue	ID
REV	DATE	REVISION	INITIALS

LLOYDS BANKING GROUP

ALL DIMENSIONS TO BE VERIFIED PRIOR TO COMMENCING WORK. DRAWING TO BE READ IN CONJUNCTION WITH PROJECT SPECIFICATIONS.

THIS DRAWING IS THE PROPERTY OF LLOYDS BANKING GROUP AND COPYRIGHT IS RESERVED BY THEM. THE DRAWING IS ISSUED ON CONDITION THAT IT IS NOT COPIED OR DISCLOSED BY OR TO ANY UNAUTHORISED PERSONS WITHOUT PRIOR CONSENT IN WRITING TO LLOYDS BANKING GROUP - GROUP PROPERTY. ALL MODIFIED DRAWINGS SHOULD BE RETURNED TO LLOYDS BANKING GROUP.

GROUP **PROPERTY**

BRISTOL - PO Box 112, Canons House, Canons Way, BRISTOL, BS99 7LB
EDINBURGH -Sighthill South, 12 Bankhead Crossway South, EDINBURGH, EH11 4EN
HALIFAX - Trinity Road, HALIFAX, West Yorkshire, HX1 2RG

PROJECT ADDRESS Brand - Halifax Readlng 65/66/67 Broad Street 65/66/67 Broad Street READING RG1 2AF	SCALE as dwg
	DATE 20/02/19
DRAWING DESCRIPTION SITE LOCATION PLAN	DRAWN BY ID
DRAWING NUMBER 50961637-AREX-SP-0021	REVISION

Plotted by David Cartwright Plot date 20.Feb.2019