


Note: Composition and depth of no-dig path to be reviewed at detailed design stage, minimum depth required to meet 'no-dig' requirements. Arborist (FLAC) to advise on path composition.

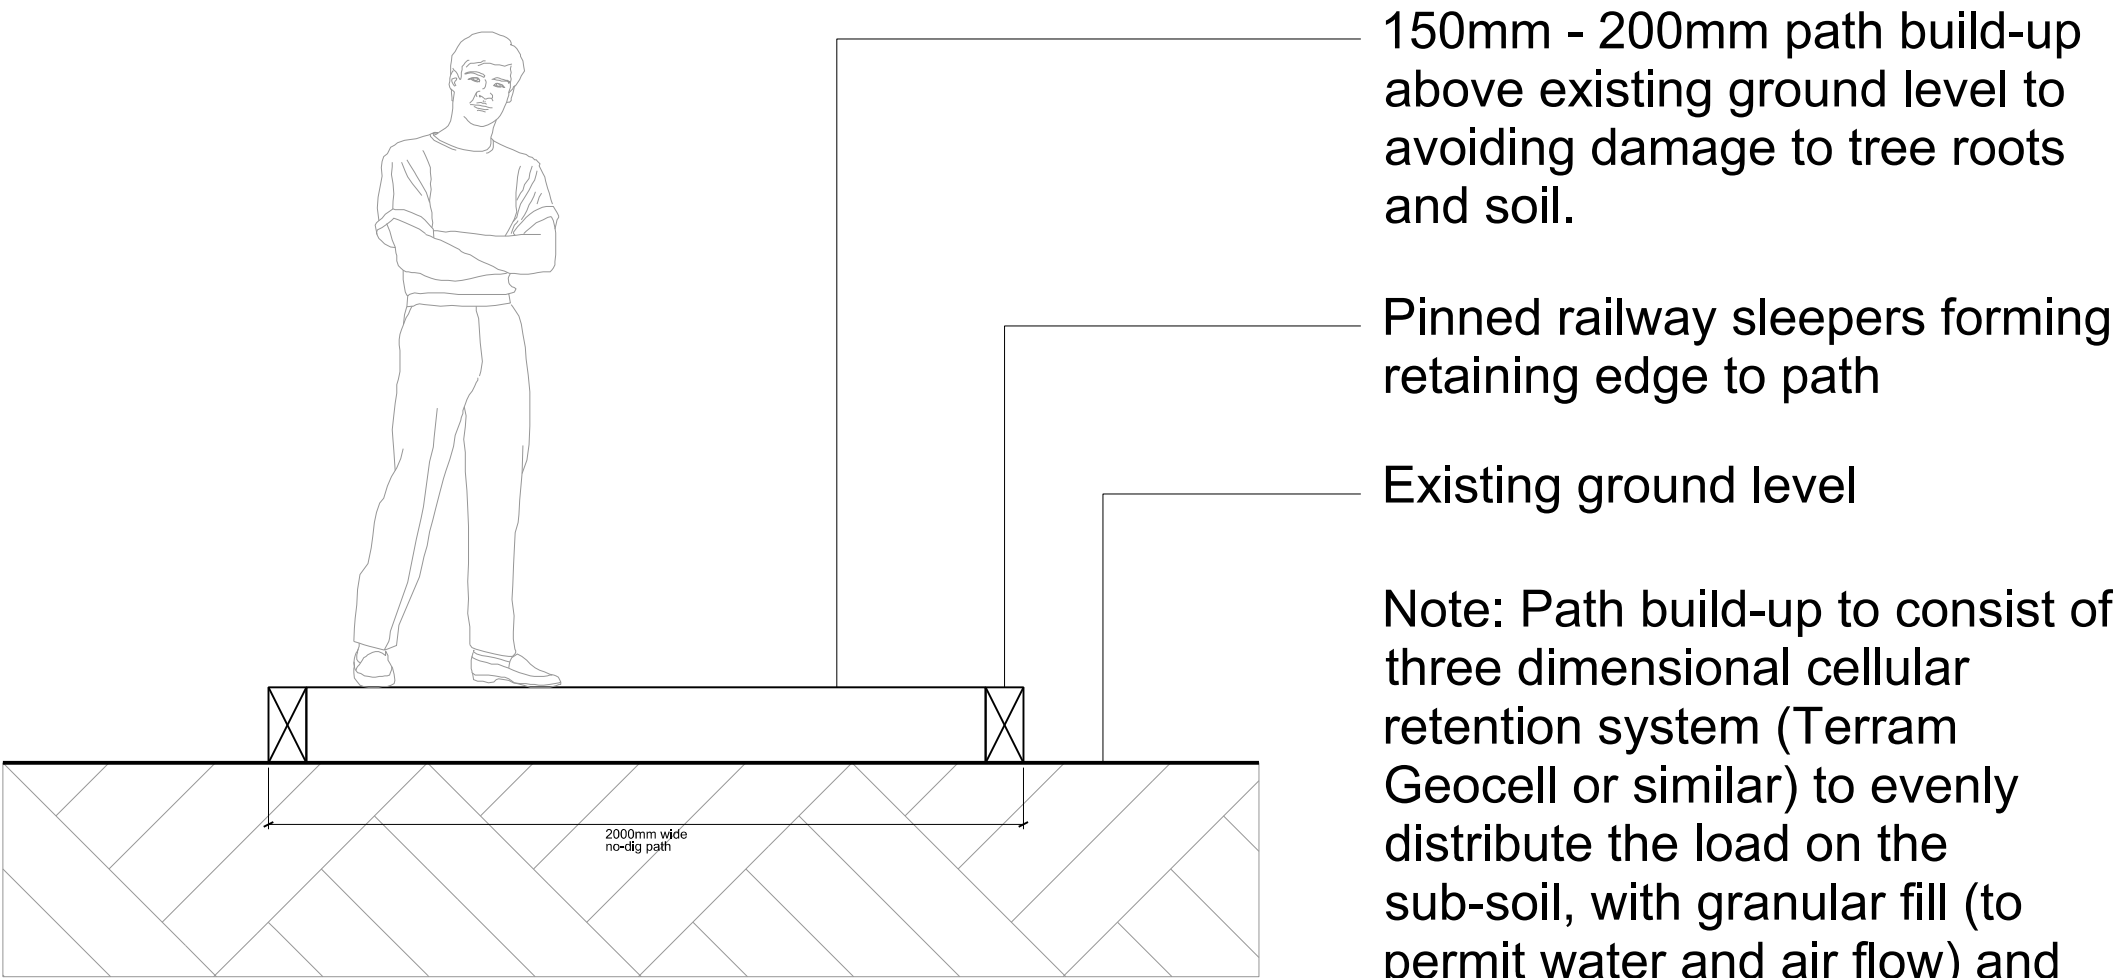

TYPICAL SECTION DETAIL THROUGH NO-DIG PATH

Note: Path build-up to consist of three dimensional cellular retention system (Terram Geocell or similar) to evenly distribute the load on the sub-soil, with granular fill (to permit water and air flow) and finished with a pourous wearing course, eg. pourous asphalt or bonded gravel.

Rev	Description	Date
Partner BWD	Drawn BRM	Date Dec 2016

Project
1A Upper Redlands Road

Title
Landscape information

Drawing Reference
16170-OA-B1-45-006

Drawing No	Revision	Status
45-006	P1	S0

Scale
1:10 @ A1 & 1:20 @ A3