


1:1250 scale Bar
This Drawing has been produced for printing onto A2 size paper,
If printing on A3 please use the scale below for reference.

0m 12.5m 25m 50m 100m
6.2m 12.5m 25m 50m 100m


1:500 scale Bar
This Drawing has been produced for printing onto A1 size paper,
If printing on A3 please use the scale below for reference.

0m 5m 10m 20m 40m
2.5m 5m 10m 20m 40m

~~DO NOT SCALE FROM THIS DRAWING.~~ VERIFY ALL DIMENSIONS BEFORE
SETTING OUT, COMMENCING WORK OR MAKING ANY SHOP DRAWINGS.
REPORT ANY DISCREPANCIES TO SUPERVISING OFFICER IMMEDIATELY.
COPYRIGHT ©

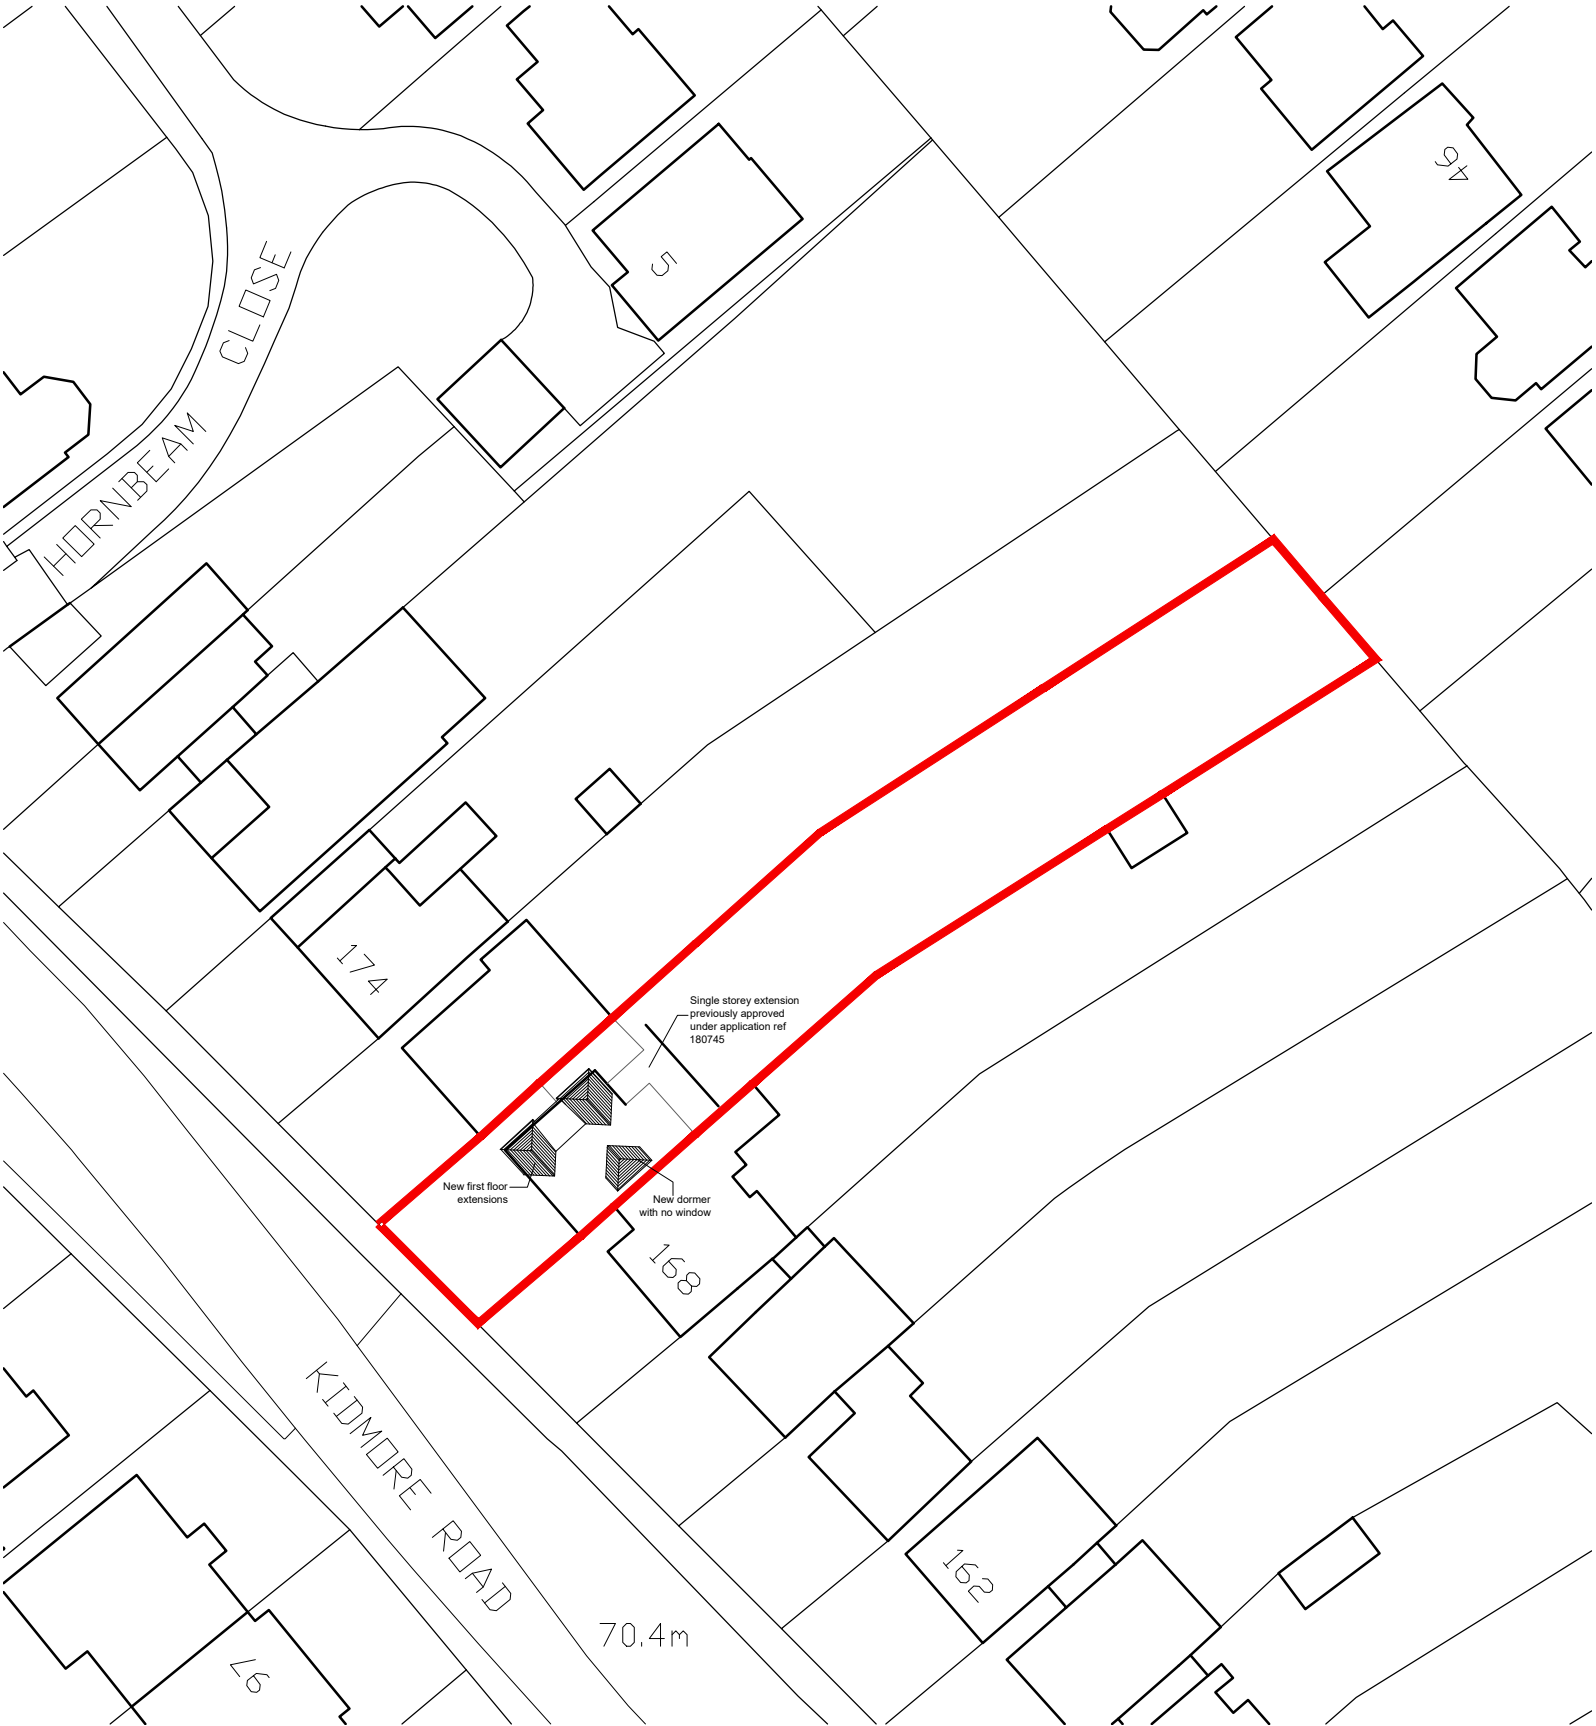

Site Plan 1:500 Scale

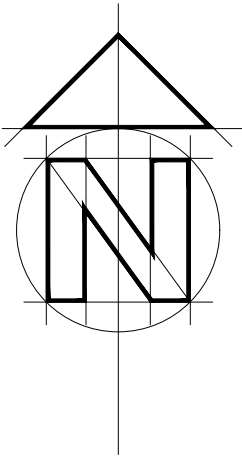

Location Plan 1:1250 Scale

BA

14 Hornbeam Close
Wokingham
RG41 4UR
07515 355770

CLIENT

Mrs B Belcher

JOB

170 Kidmore Road, Caversham,
Reading, Berkshire

DRG

SITE AND LOCATION PLAN

SCALE

As Shown

DRAWN

P Bonney

DATE

May 2018

BA 0115

11