


Wesley Gate

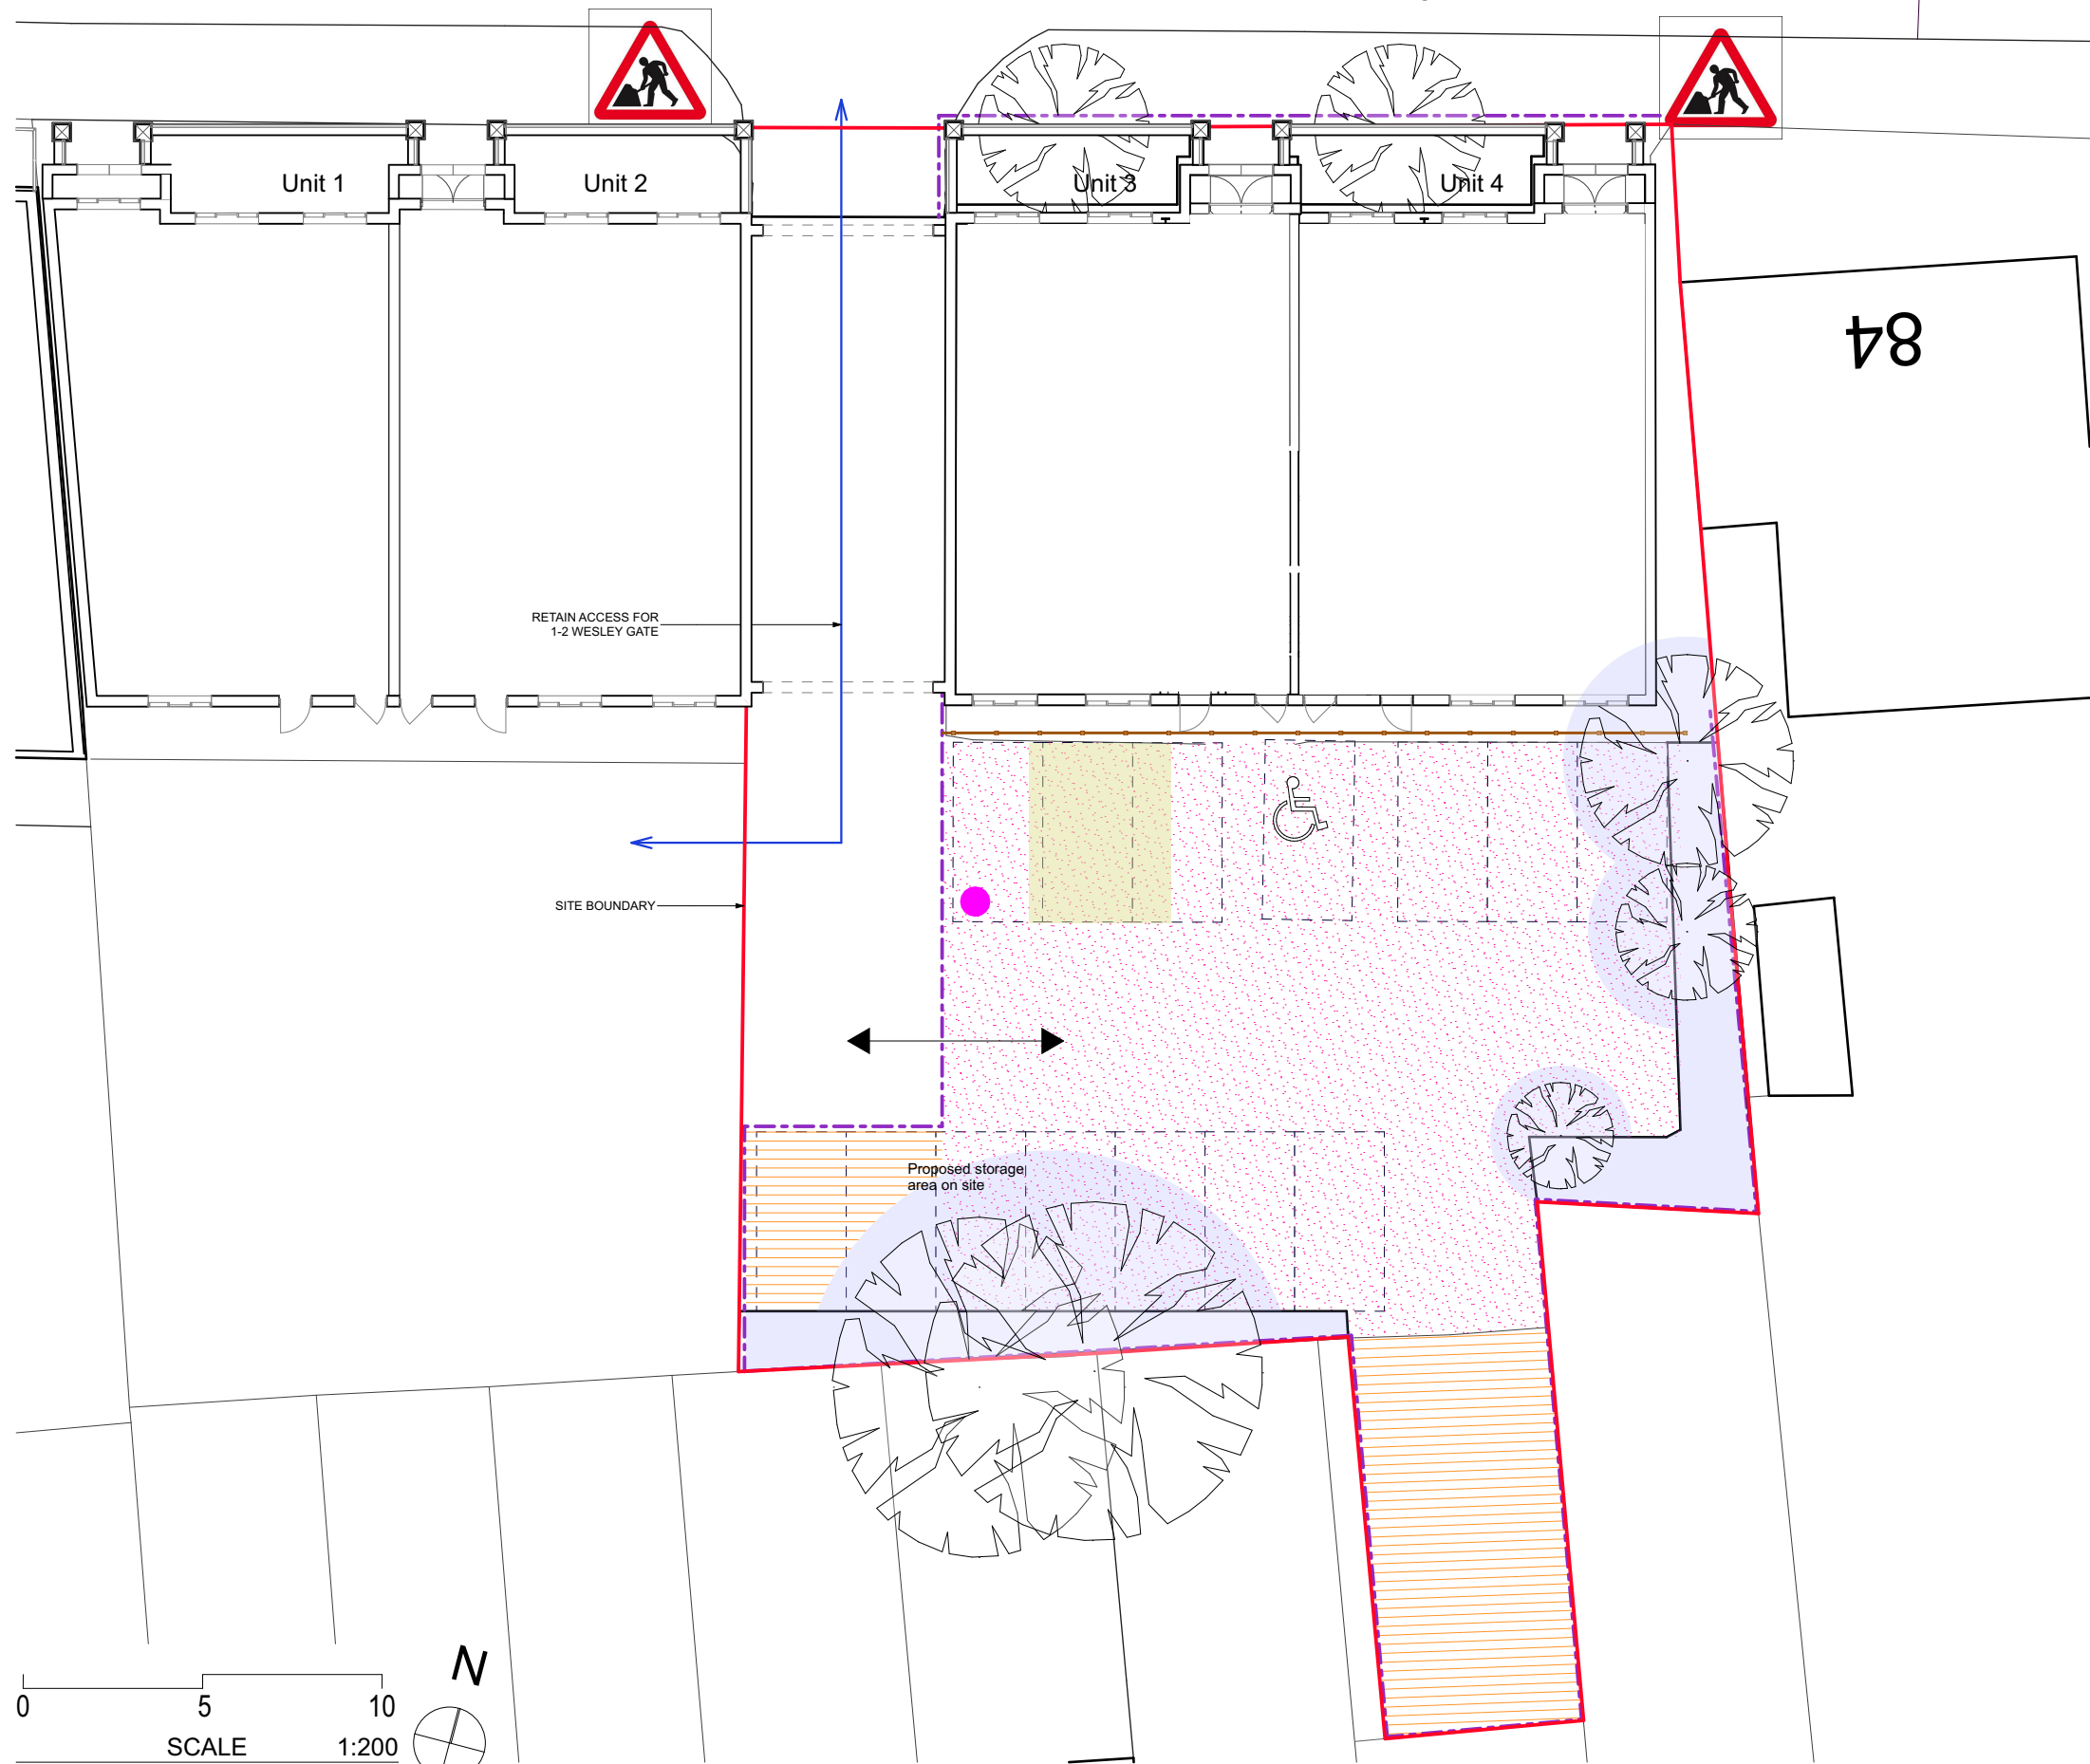

- Road signage location
- Proposed storage area
- Proposed parking area
- Site Entrance/Exit
- Location of wheel wash facility
- Hoarding
- Scaffolding
- Root Protection Area to arboricultural detail
- Skip

Revision History P- Preliminary C- Construction R- Record
Client

Hickie and Hickie LTD

Job title

**WESLEY GATE, Queens Road,
Reading, RG1 4AP**

Drawing title

**Construction Method
Statement**

Scale @ Drawing Size	Date	Drawn	Checked
1:200 @ A3	09'16	HW	HW

Status

BUILDING CONTROL



Hives Architects LLP
John Adams House, 29 Castle Street
Reading RG1 7SB 0118 958 7331
admin@hivesarchitects.co.uk

hives architects

Project	Drawing	Revision
2684	403	P1