



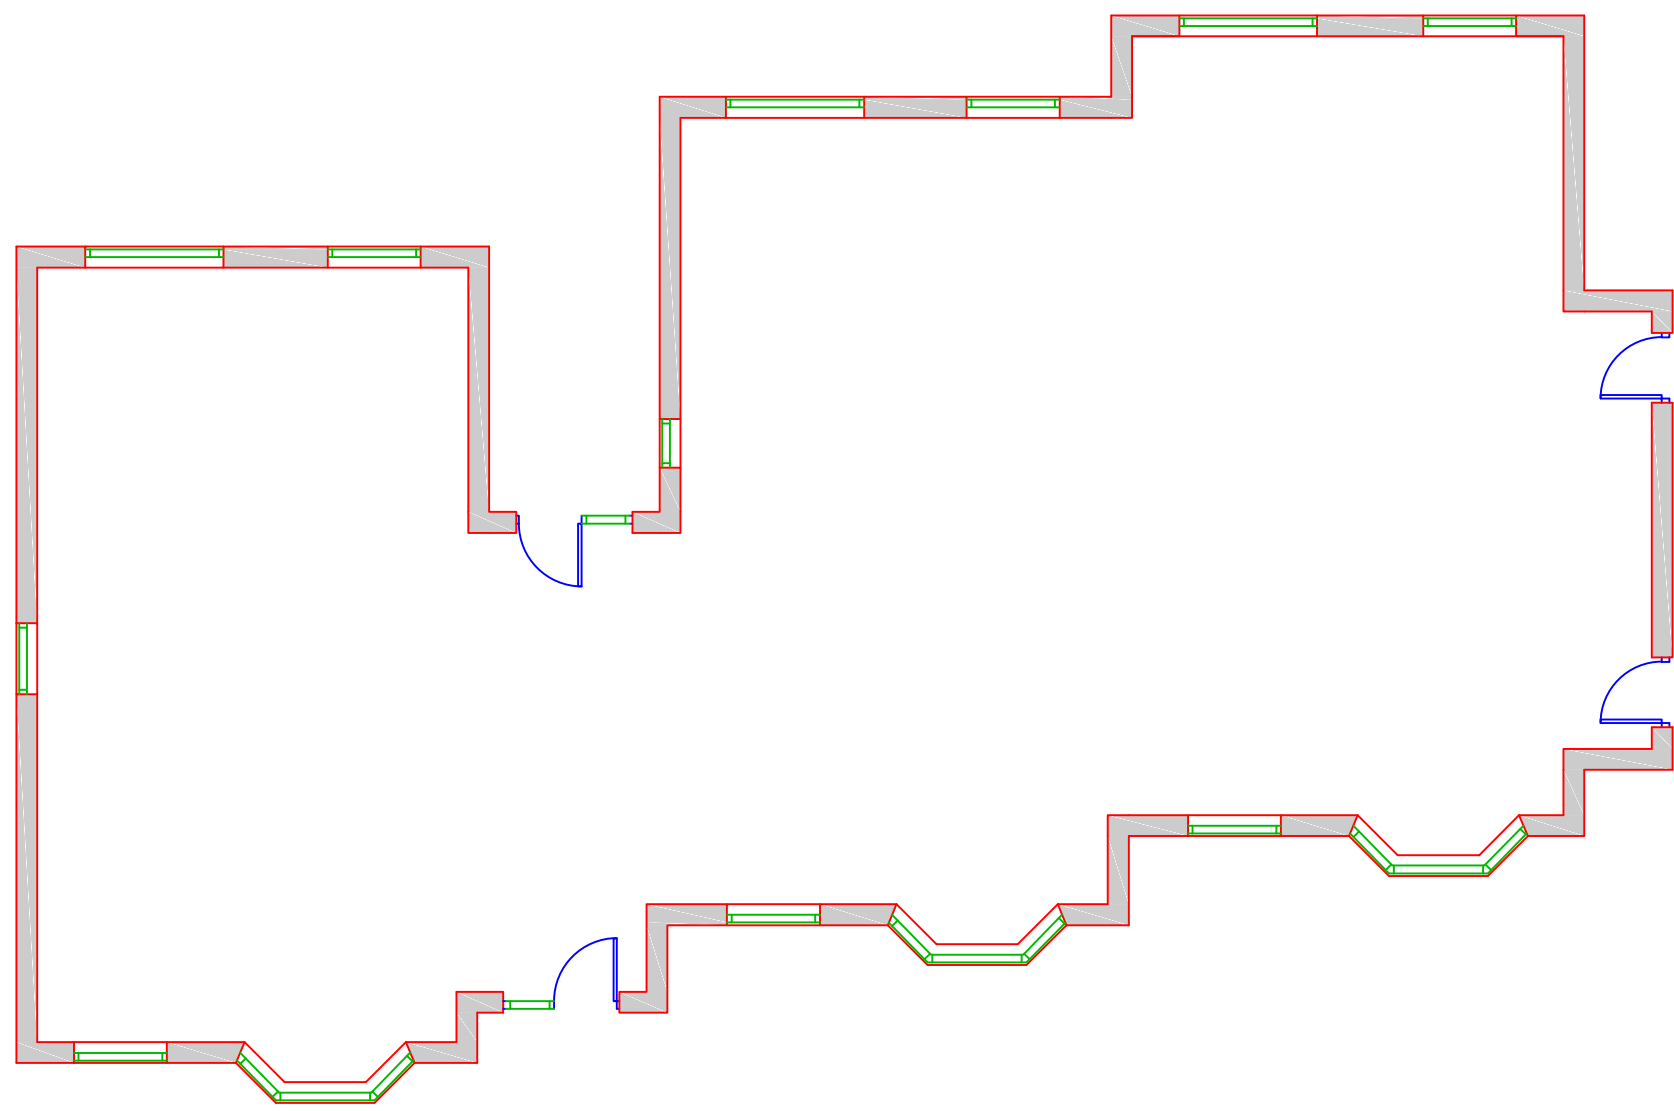

9-16 Simone House
Existing Layout
1:100

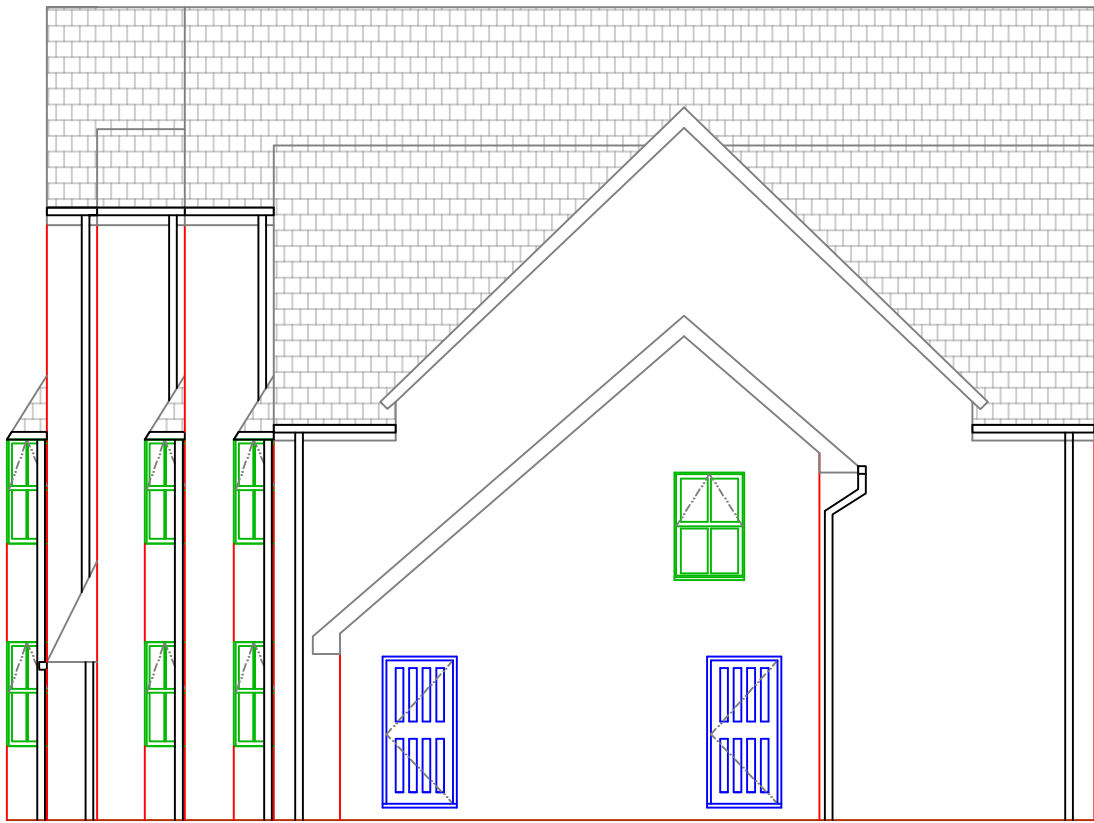

9-16 Simone House
Existing Elevation
View A
1:100




9-16 Simone House
Existing Elevation
View B
1:100




9-16 Simone House
Existing Elevation
View C
1:100

3x W5
Window type

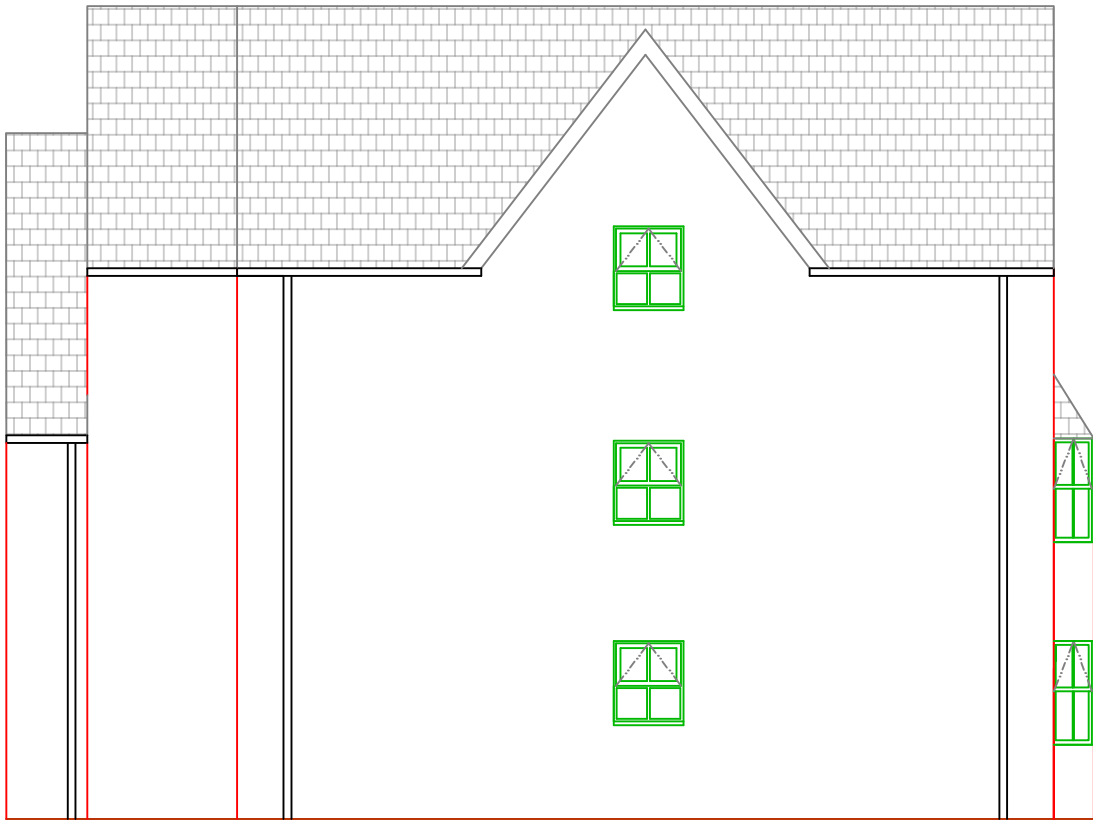

9-16 Simone House
Existing Elevation
View D
1:100

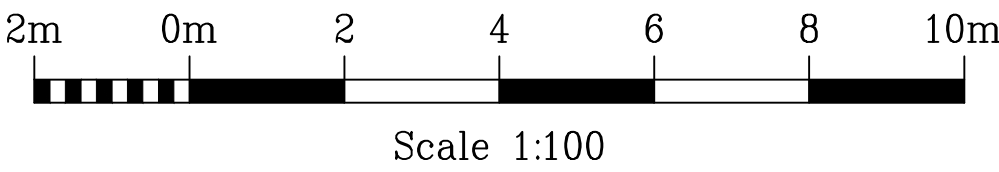

Rev.	Description	Date

Do not scale from this drawing. Dimensions to be verified on site by contractor prior to commencement of work.
This drawing is the copyright of the practice and may not be reproduced in part or in whole without the prior written consent of the practice.
© 2018 Faithorn Farrell Timms LLP



Faithorn Farrell Timms

Central Court
1 Knoll Rise
ORPINGTON
Kent BR6 0JA
T 01689 885080
F 01689 885081

Client
Thames Valley
Housing Association

Project
9-16 Simone House
Lancaster Court
Reading RG2 8JX

Drawing Title
Existing Layout And
Existing Elevations
A,B,C,D

Date
26-07-2018

Scale
1:100 @ A1

Drawn By
LB

Checked By
GB

Project No.
T1-4577

Drawing No.
5

Rev.