



PROPOSED STREETSCENE

PROPOSED STREETSCENE (REVEALED)




Unit 20 Pipers Industrial Estate
Pipers Lane
Thatcham
Berkshire
RG19 4NA
Phone:
0118 9884477
E-mail:
mail@bdssurveyors.co.uk
Web:
www.bdssurveyors.co.uk

Project
Replacement dwelling at
5 ST PETERS AVENUE
CAVERSHAM
READING

Drawing title
PROPOSED STREETSCENES

Client Mr S MARIE	Scale 1:100
Drawing number & status 6716:18:6 PLANNING	Date 08.08.18 Rev TCG

Revisions

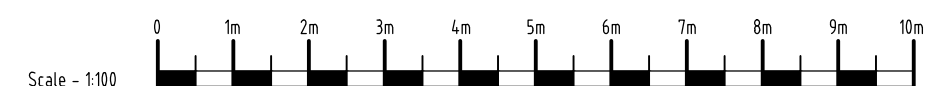

Scale bar - each bar measures 10mm
Drawing Copyright© BDS Surveyors Ltd A1 594 x 841mm