


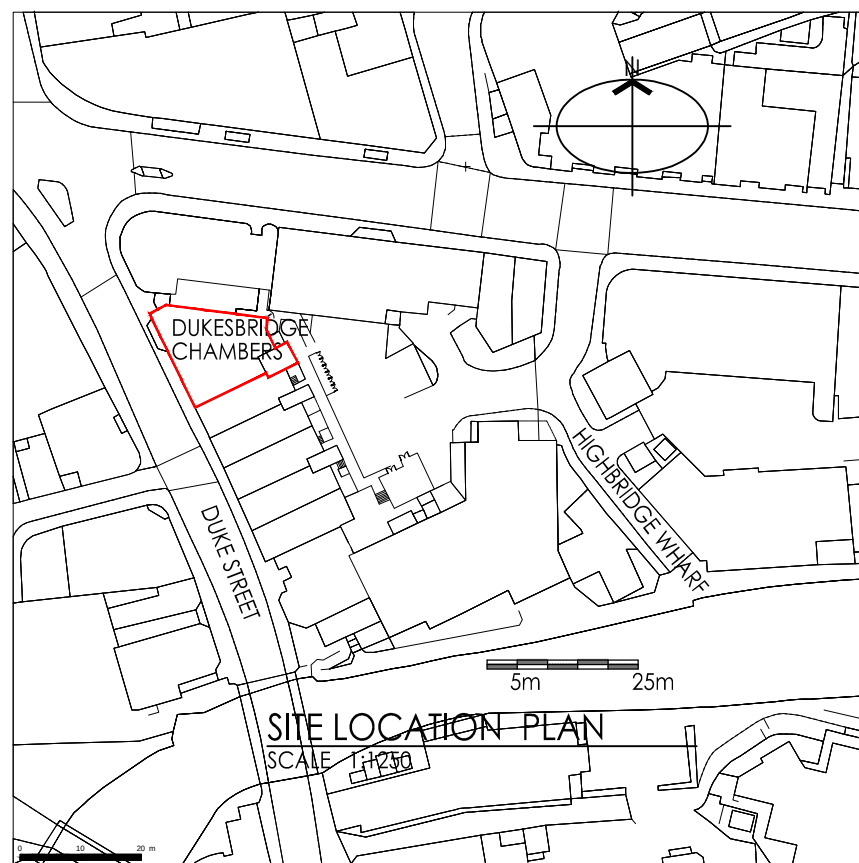

Rev:



6 Wrotham Business Park
Barnet, Herts
EN5 4SZ

t: 0208 275 1080
e: enquiries@planningconsent.com
w: www.planningconsent.com

Drawing Title:
Site Location Plan
Dukesbridge Chambers
Project:
P.D. Application

Scale: 1:1250@A3
Drwn: srt
Date: May 2019

Location:
Dukesbridge Chambers,
Reading, RG1 4SA

Drawing No:

5106	54	
------	----	--

Copyright and design right held by Stuart Henley & Partners Ltd. No unauthorised reproduction permitted.