


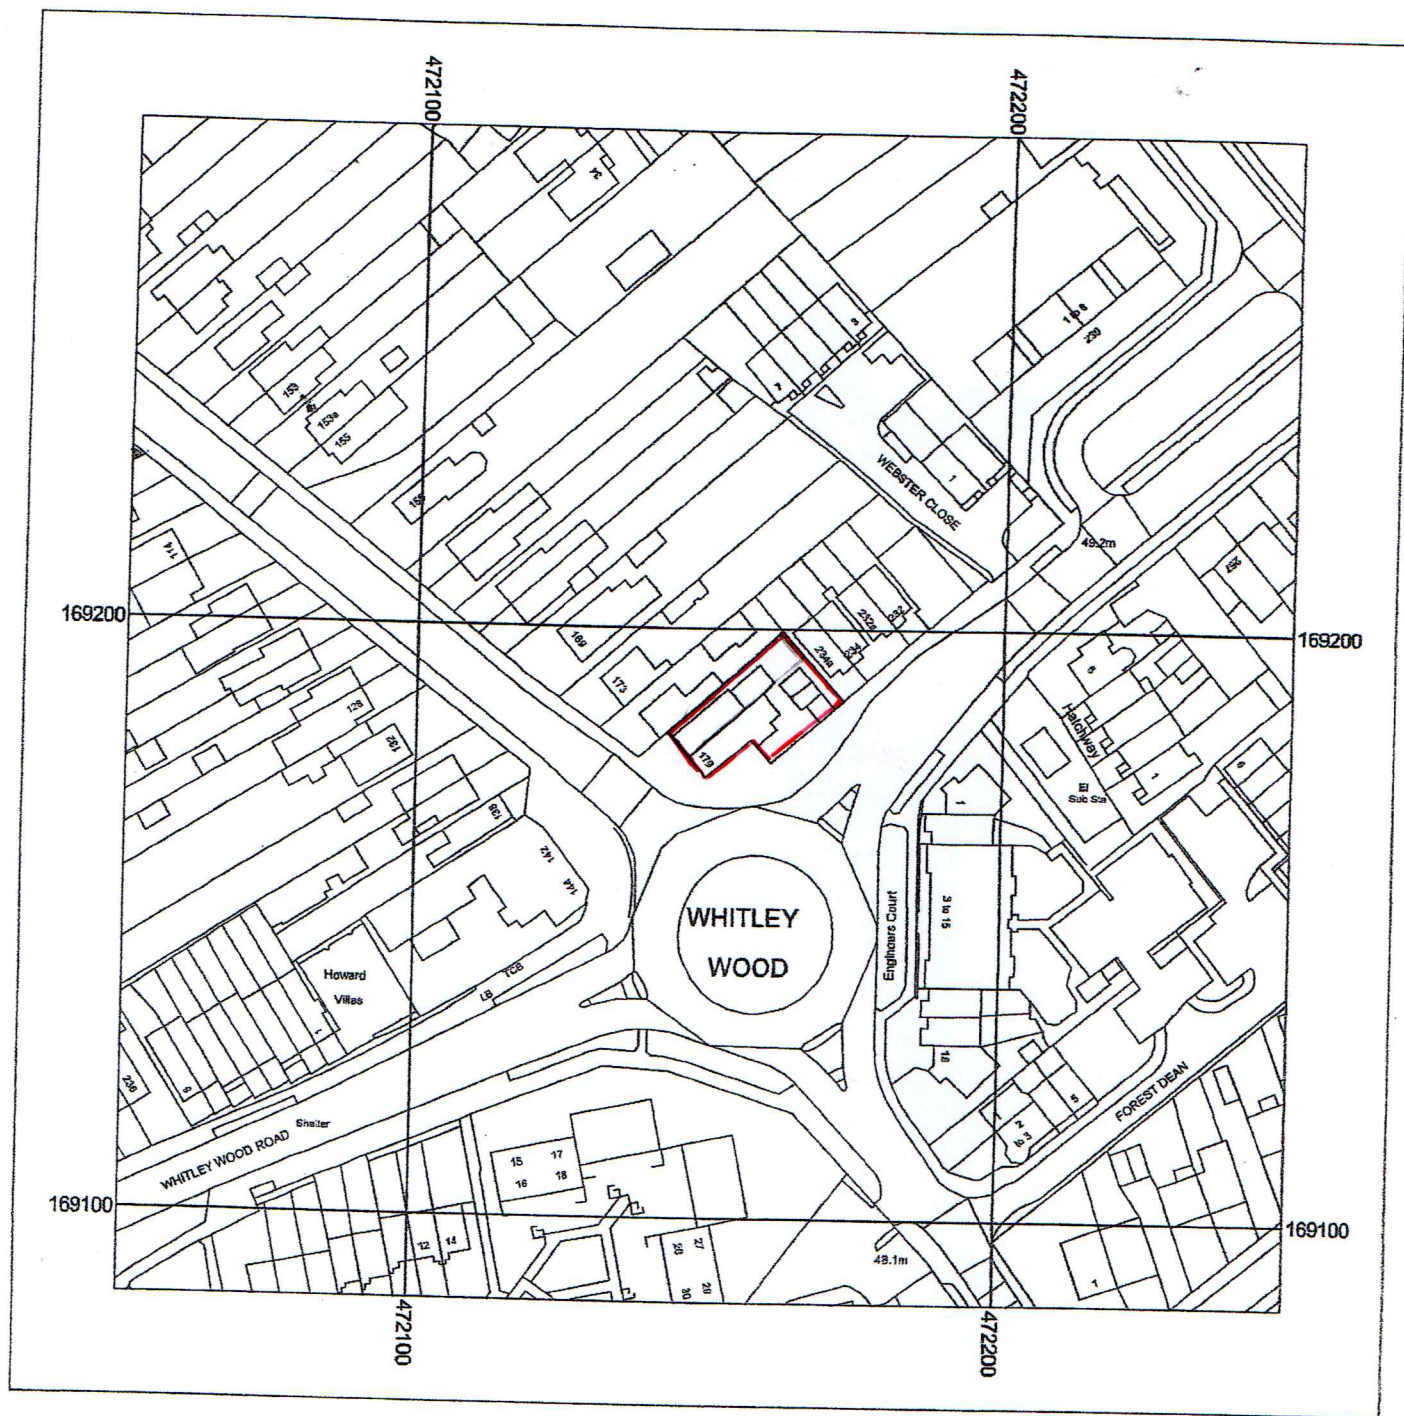

Metres  
0 5 10 20 30 40 50

Scale: 1:1250

177-179 Whitley Wood Lane RG2 8PW



Supplied by: MFS Reprographics Ltd  
License number: 100031961  
Produced: 03/01/2018  
Serial number: 1930032

Plot centre co-ordinates: 472150, 169185  
Download file: Print.zip  
Project name: 08185