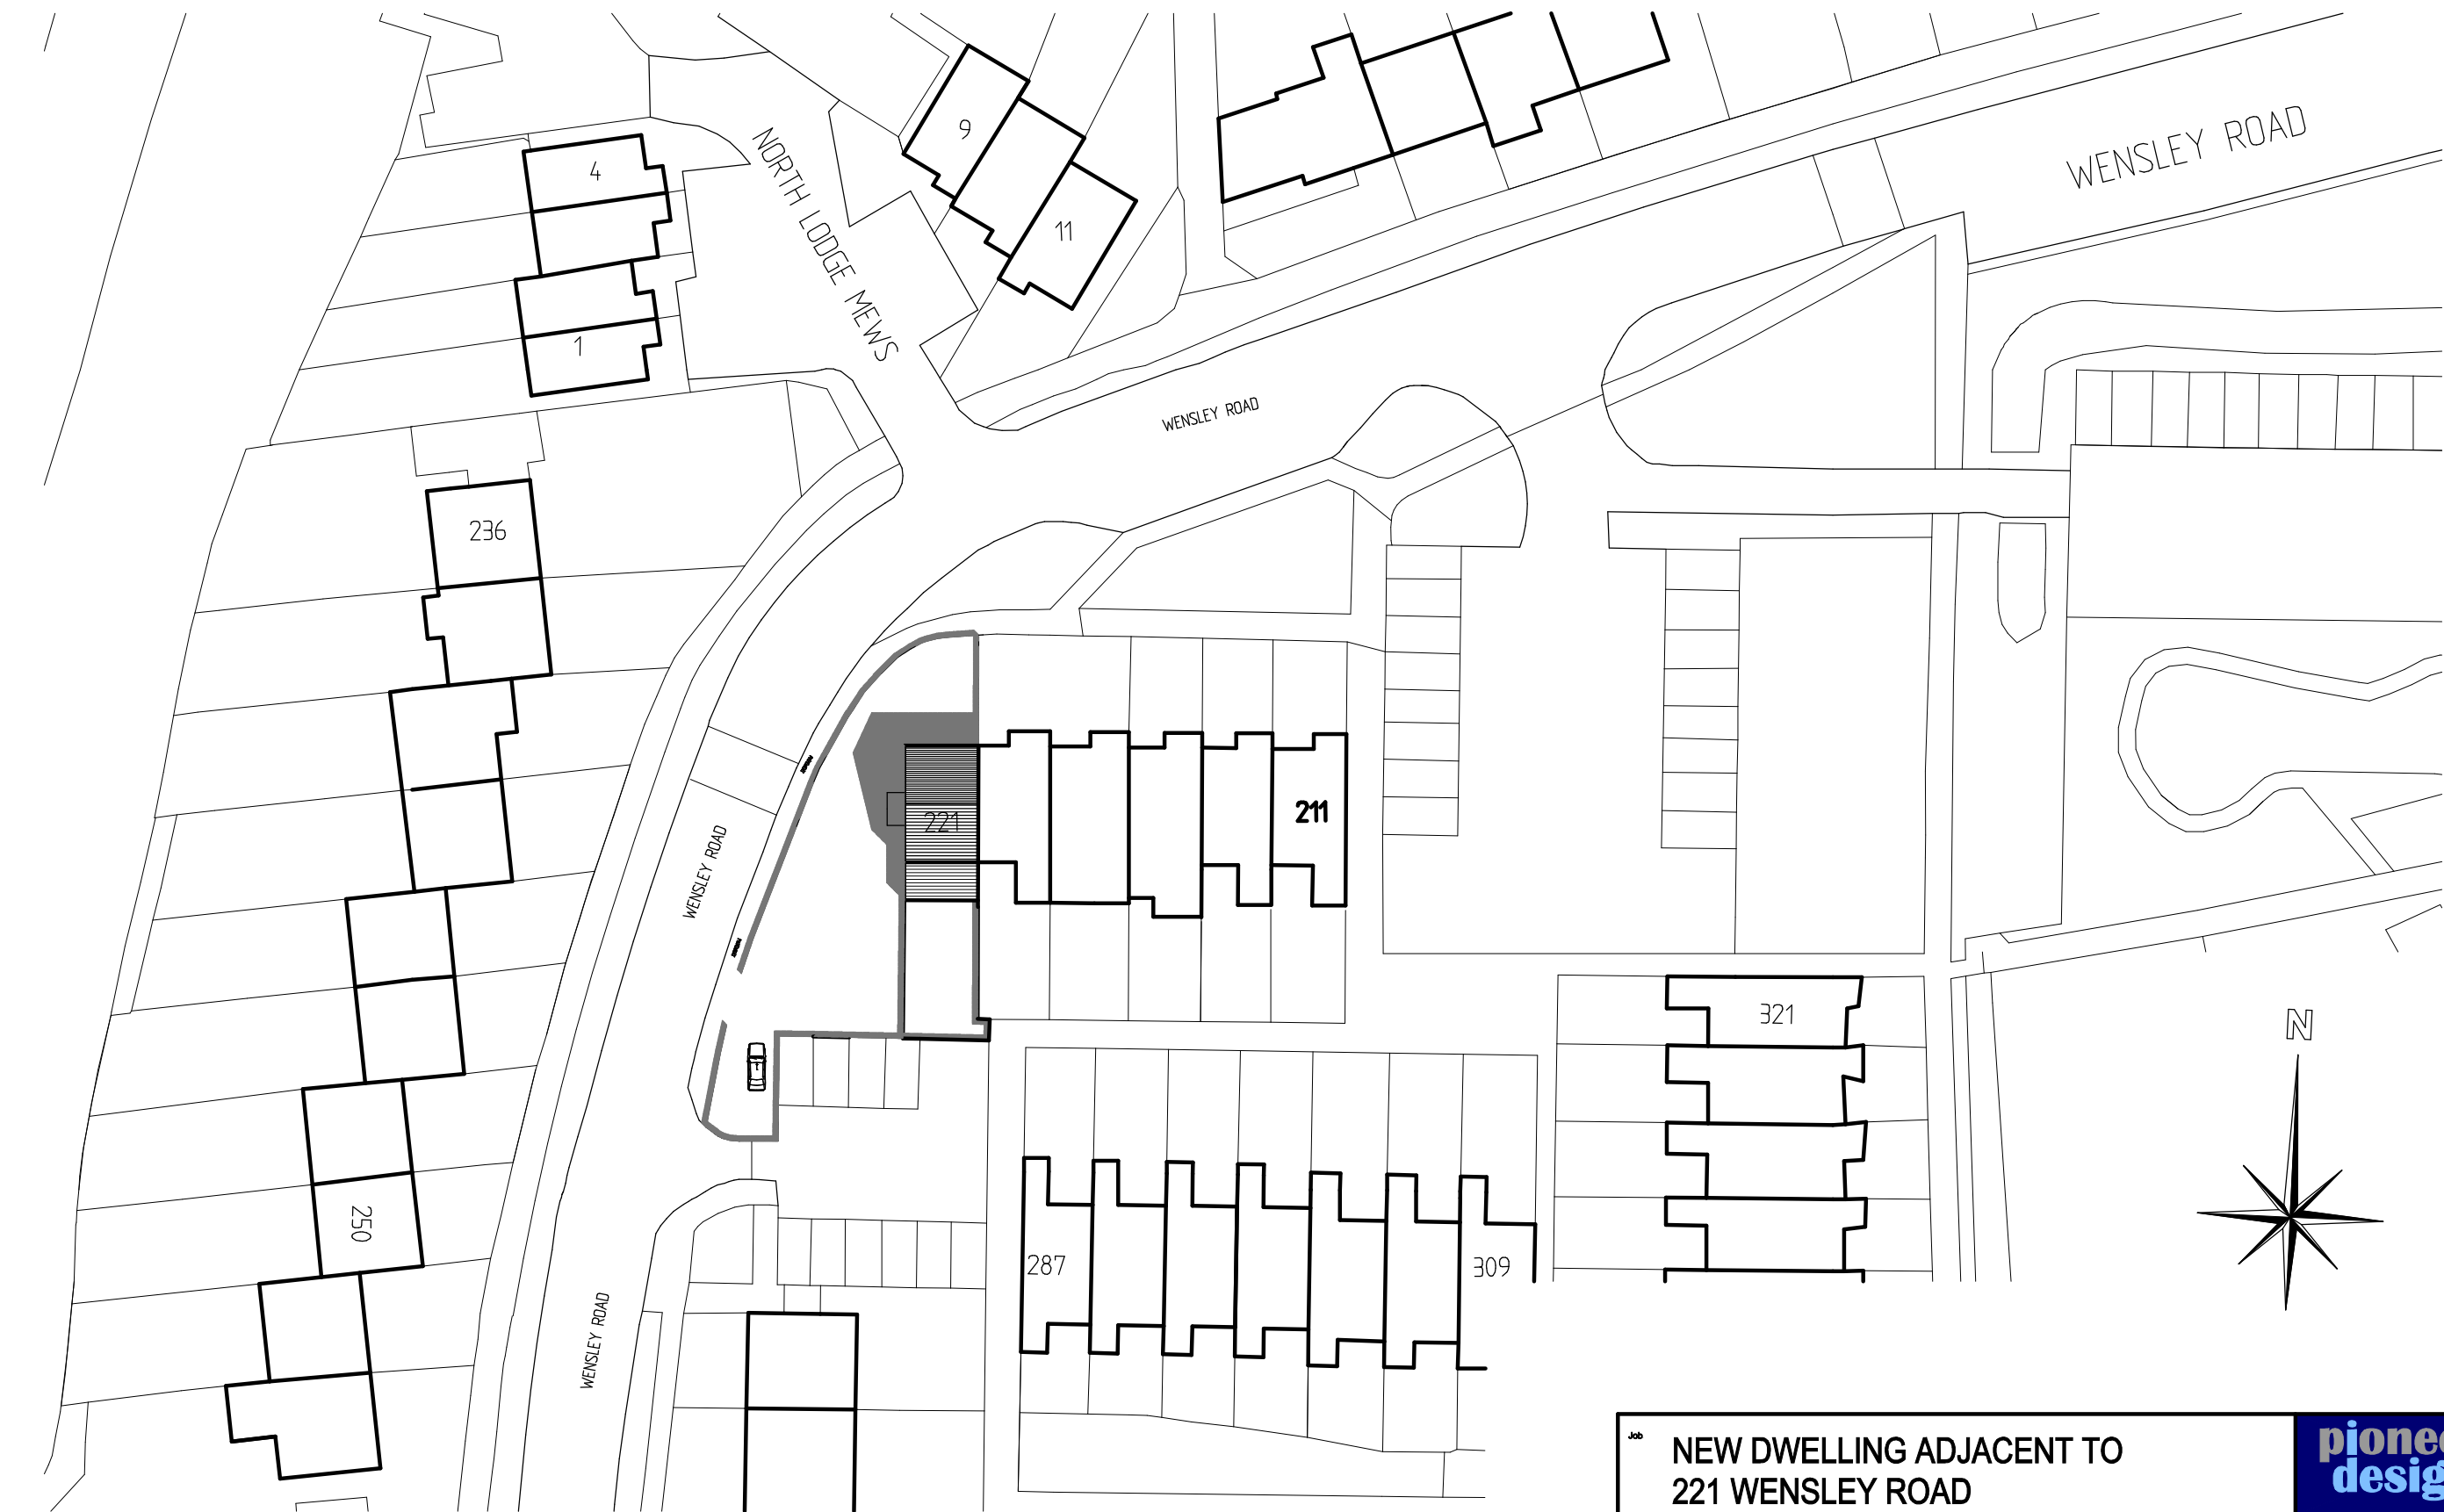


BLOCK PLAN

Job NEW DWELLING ADJACENT TO 221 WENSLEY ROAD READING RG1 6EE			pioneer designs ltd 17 Kingswood Court, Reading RG30 2AU 01183475590 / 07725338742 pioneerdesignsltd@gmail.com	
Client MRS SALMA HAQUE				
Drawing EXISTING BLOCK PLAN				
Date MARCH 2019		Scale 1:500	Dwg. No. 190401-2	Date Revisions