



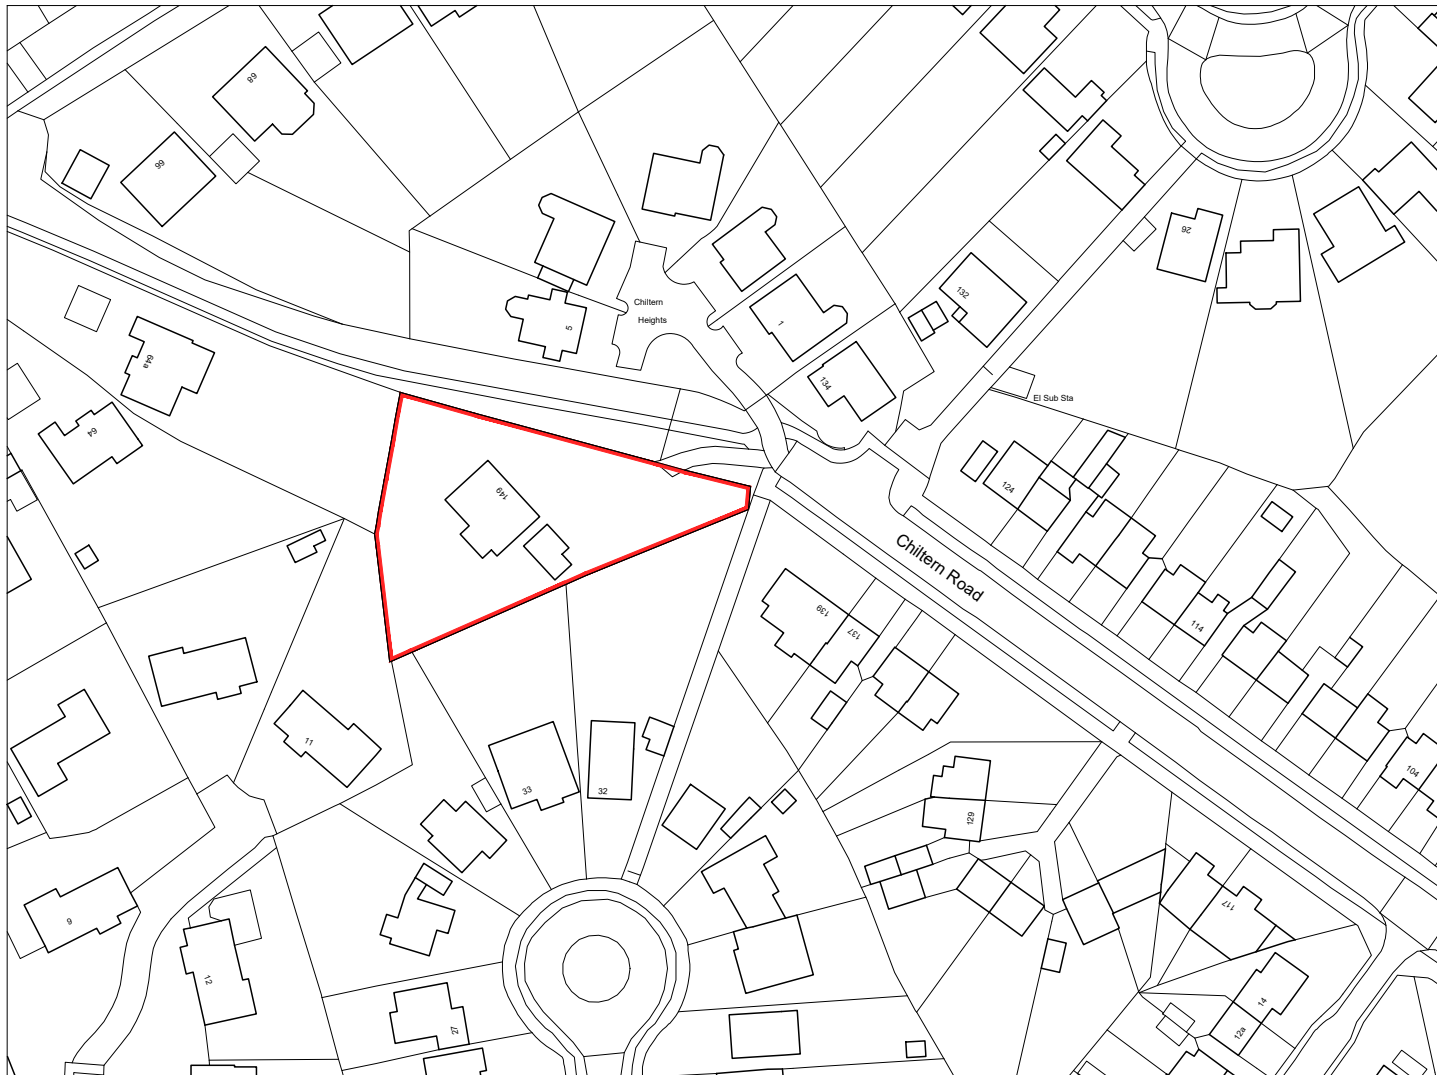

Ordnance Survey (c) Crown Copyright 2018. All rights reserved. Licence number 100022432

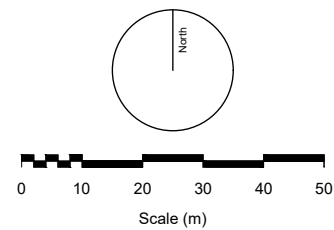

LOCATION PLAN - Scale 1:1250

--	--	--	--	--

Revisions

Client
Mr M Nash

Project
New House & Extension of Existing
149 Chiltern Road
Caversham
Reading
RG4 5JG

Status
Planning

Date
2018.07.01

Scale
1:1250

Size
A3

Title
Site Location Plan

Number
18.14-100

Revision
-

Spires Architects

9 Monks Way | Reading | RG30 3DP
Tel 07495 529905