


	56 SHEPHERDS LANE – READING info@hac-designs.co.uk mob: 07985296627	DRAWN BY: HAYDEN COOPER		SCALE: 1:250 & 1:500	
	PROJECT: PROPOSED DEVELOPMENT AT; 26 QUEEN STREET READING RG4 7RB	DATE: NOVEMBER 2018	BLANK: A3	REV:	
		DRAWING NUMBER: 18023-05			



BLOCK PLAN

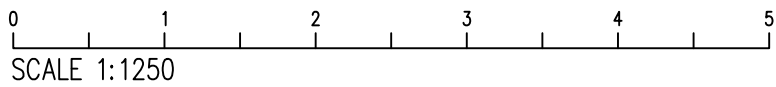

LOCATION PLAN

