


Basingstoke Road
Reading
RG2 0HB

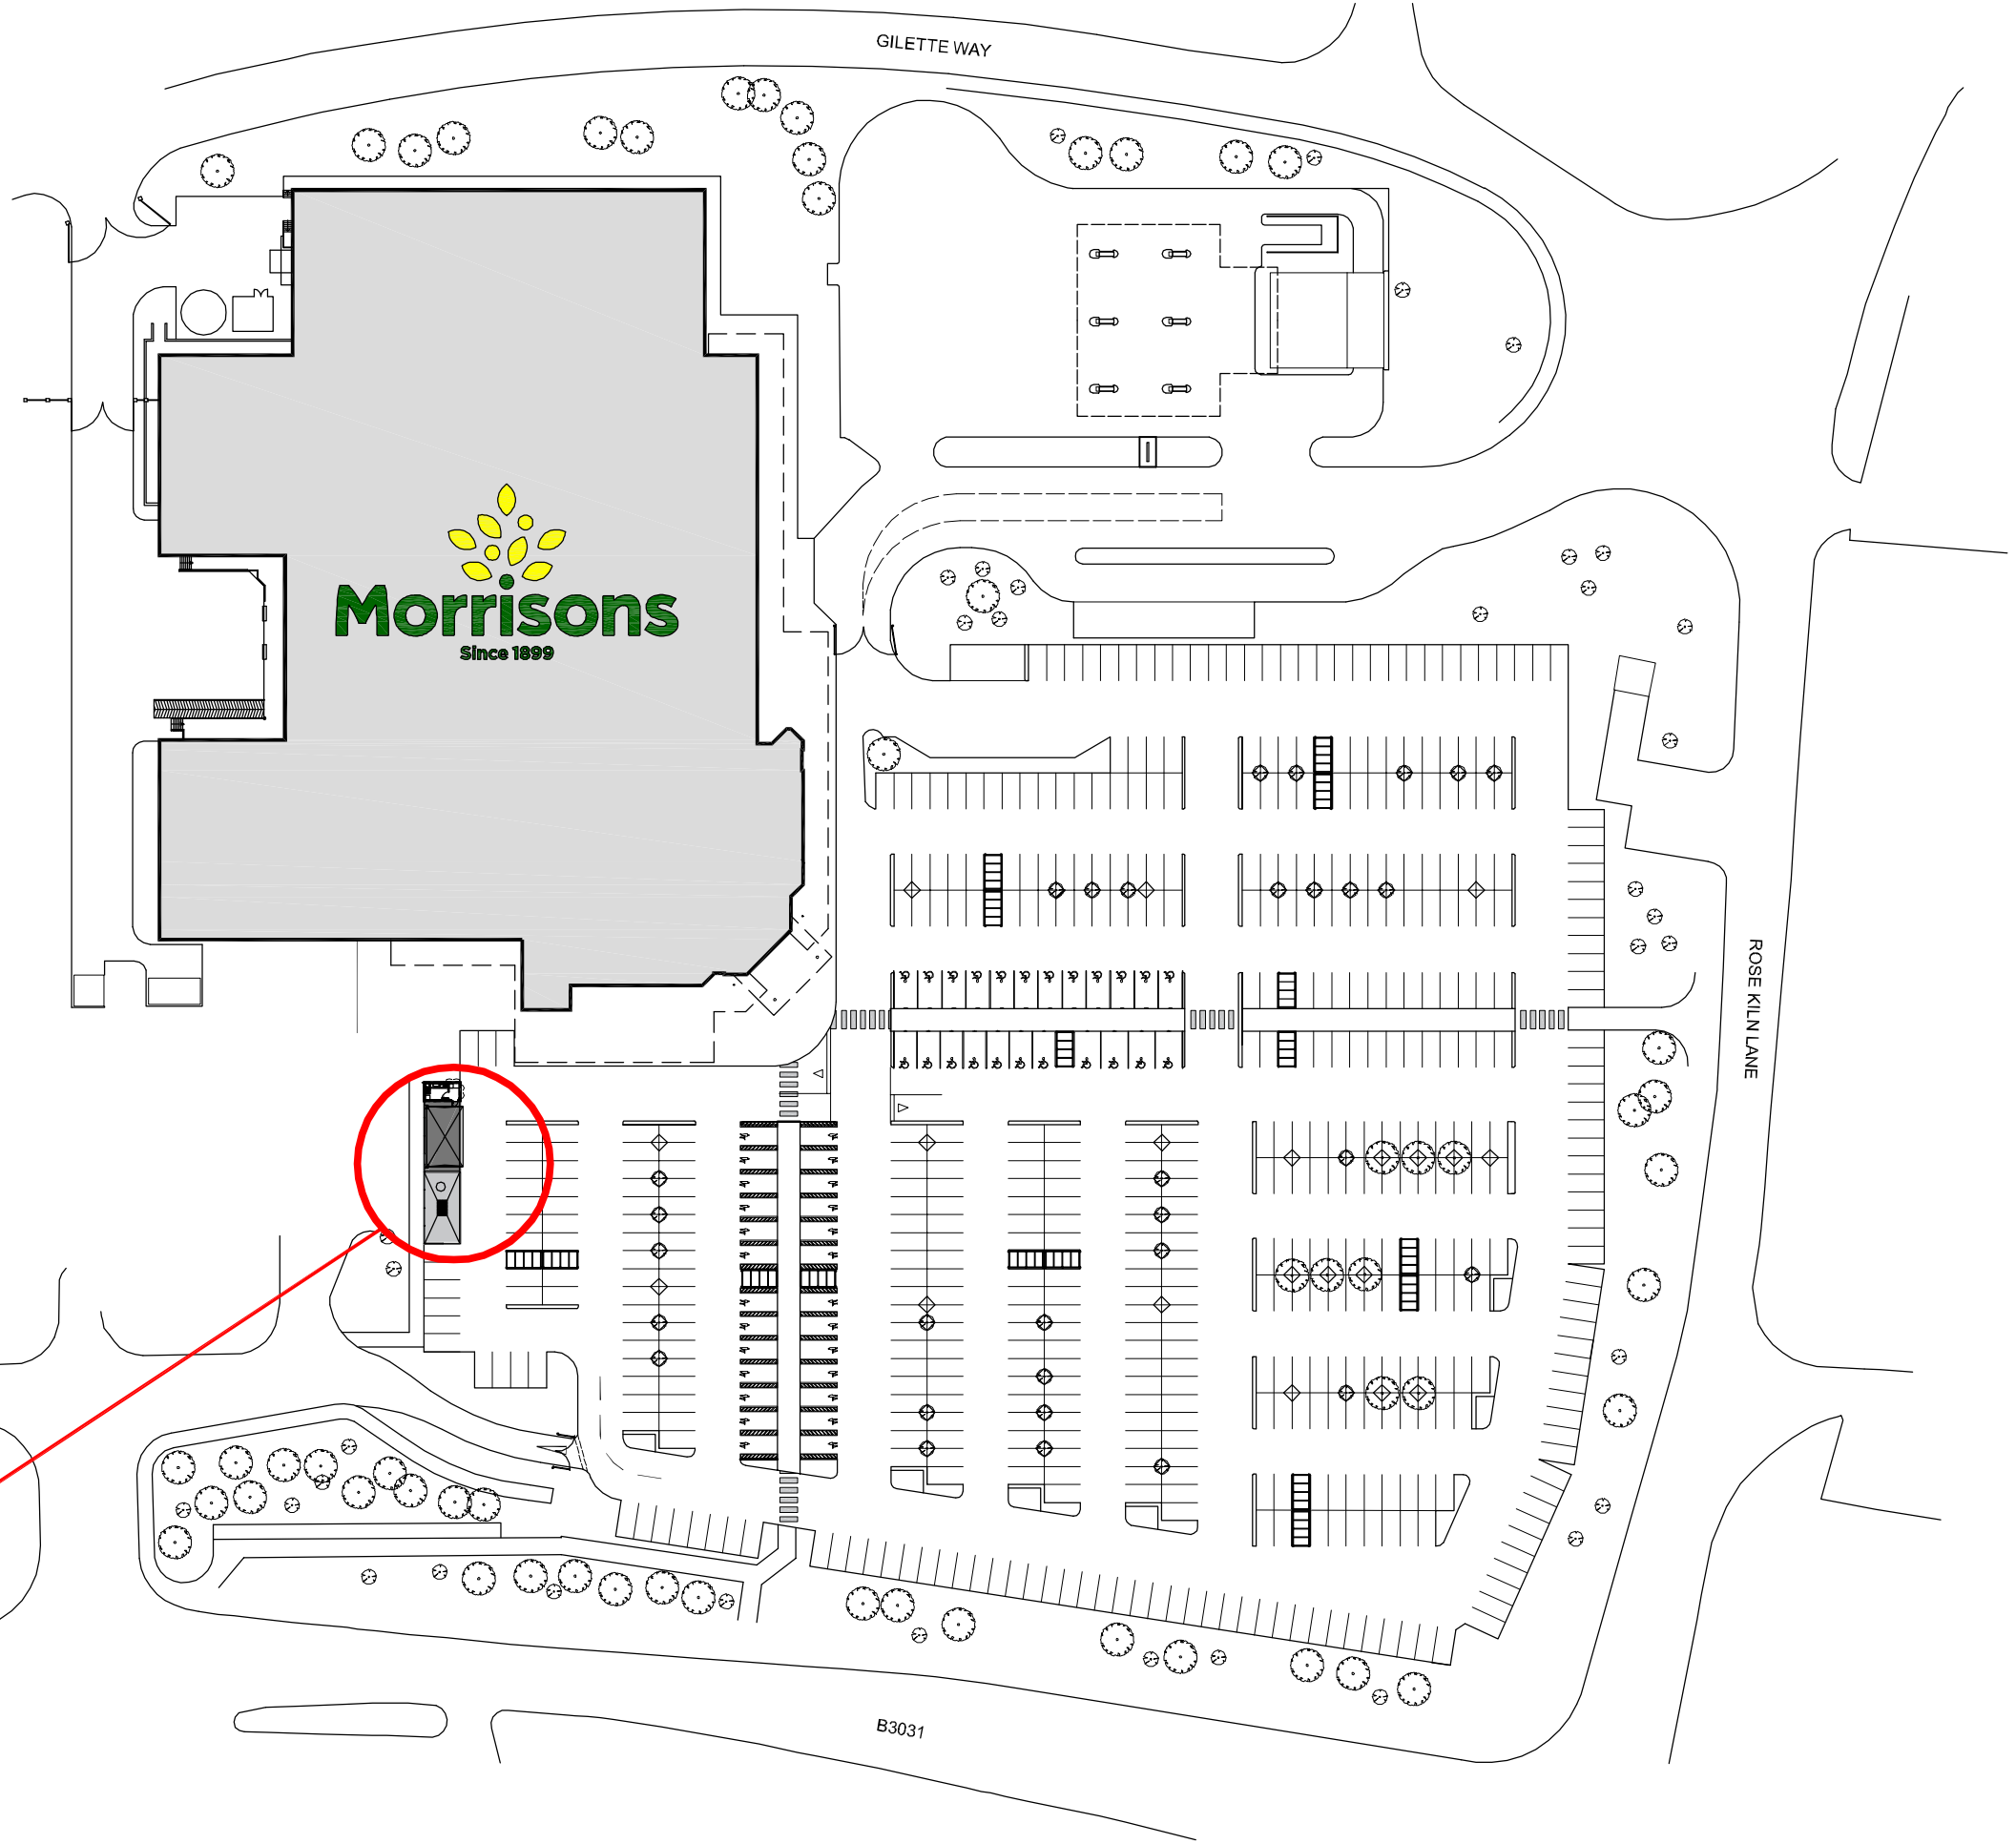

Proposed Car Park
Valet Unit. Loss of
9no. standard
spaces.