



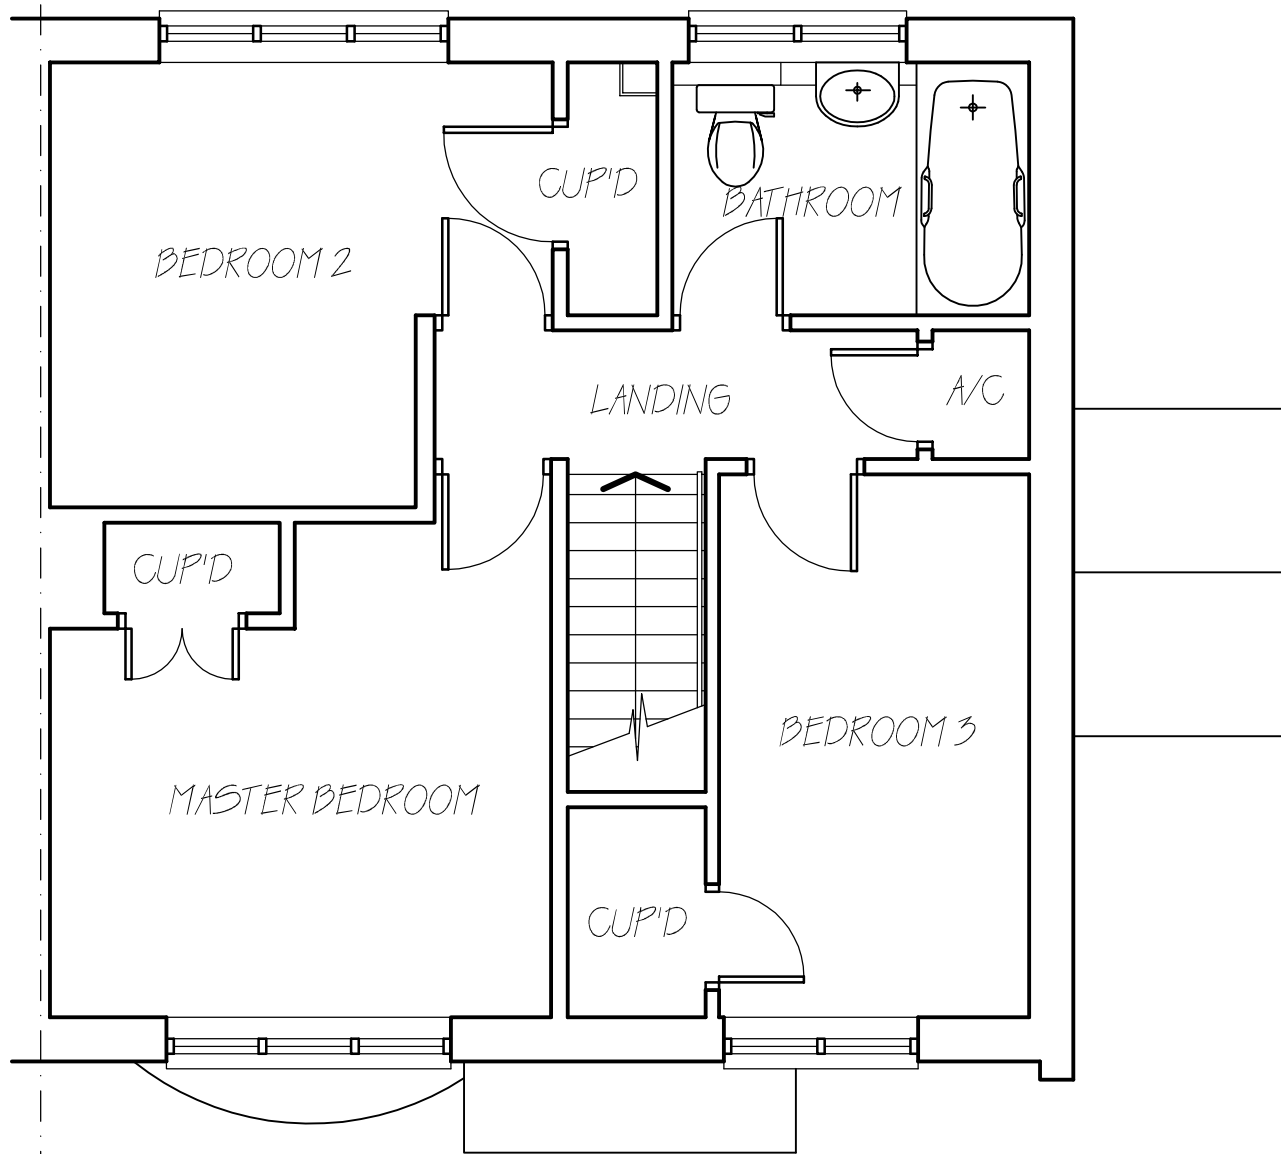

EXISTING FIRST FLOOR LAYOUT

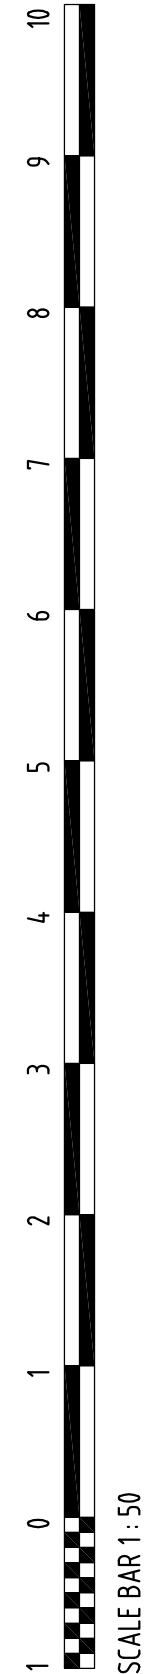

NOTE
ALL MATERIALS INTENDED TO BE USED ON
NEW EXTENSION ARE TO MATCH EXISTING.
THIS DRAWING HAS BEEN PREPARED WITHOUT
THE BENEFIT OF AN ACCURATE SITE SURVEY
KITCHEN AND BATHROOM LAYOUT AND
FITTINGS ARE INDICATIVE ONLY



RICHARD FENN DESIGNS LIMITED

11 HARRIER CLOSE, WOODLEY,
READING, BERKSHIRE. RG5 4PE.
Telephone READING (0118) 9691684
E-Mail : architect@ntlworld.com

PROPOSED TWO STOREY SIDE AND REAR EXTENSIONS,
SINGLE STOREY REAR EXTENSION AND NEW GARAGE TO
REPLACE EXISTING AT 43 LESFORD ROAD, READING for
MRS CHRISTINA CHAN

EXISTING FIRST FLOOR LAYOUT

DATE	SCALE
JULY 16th 2018	1 : 50
DRAWING No.	REVISION

CC12