


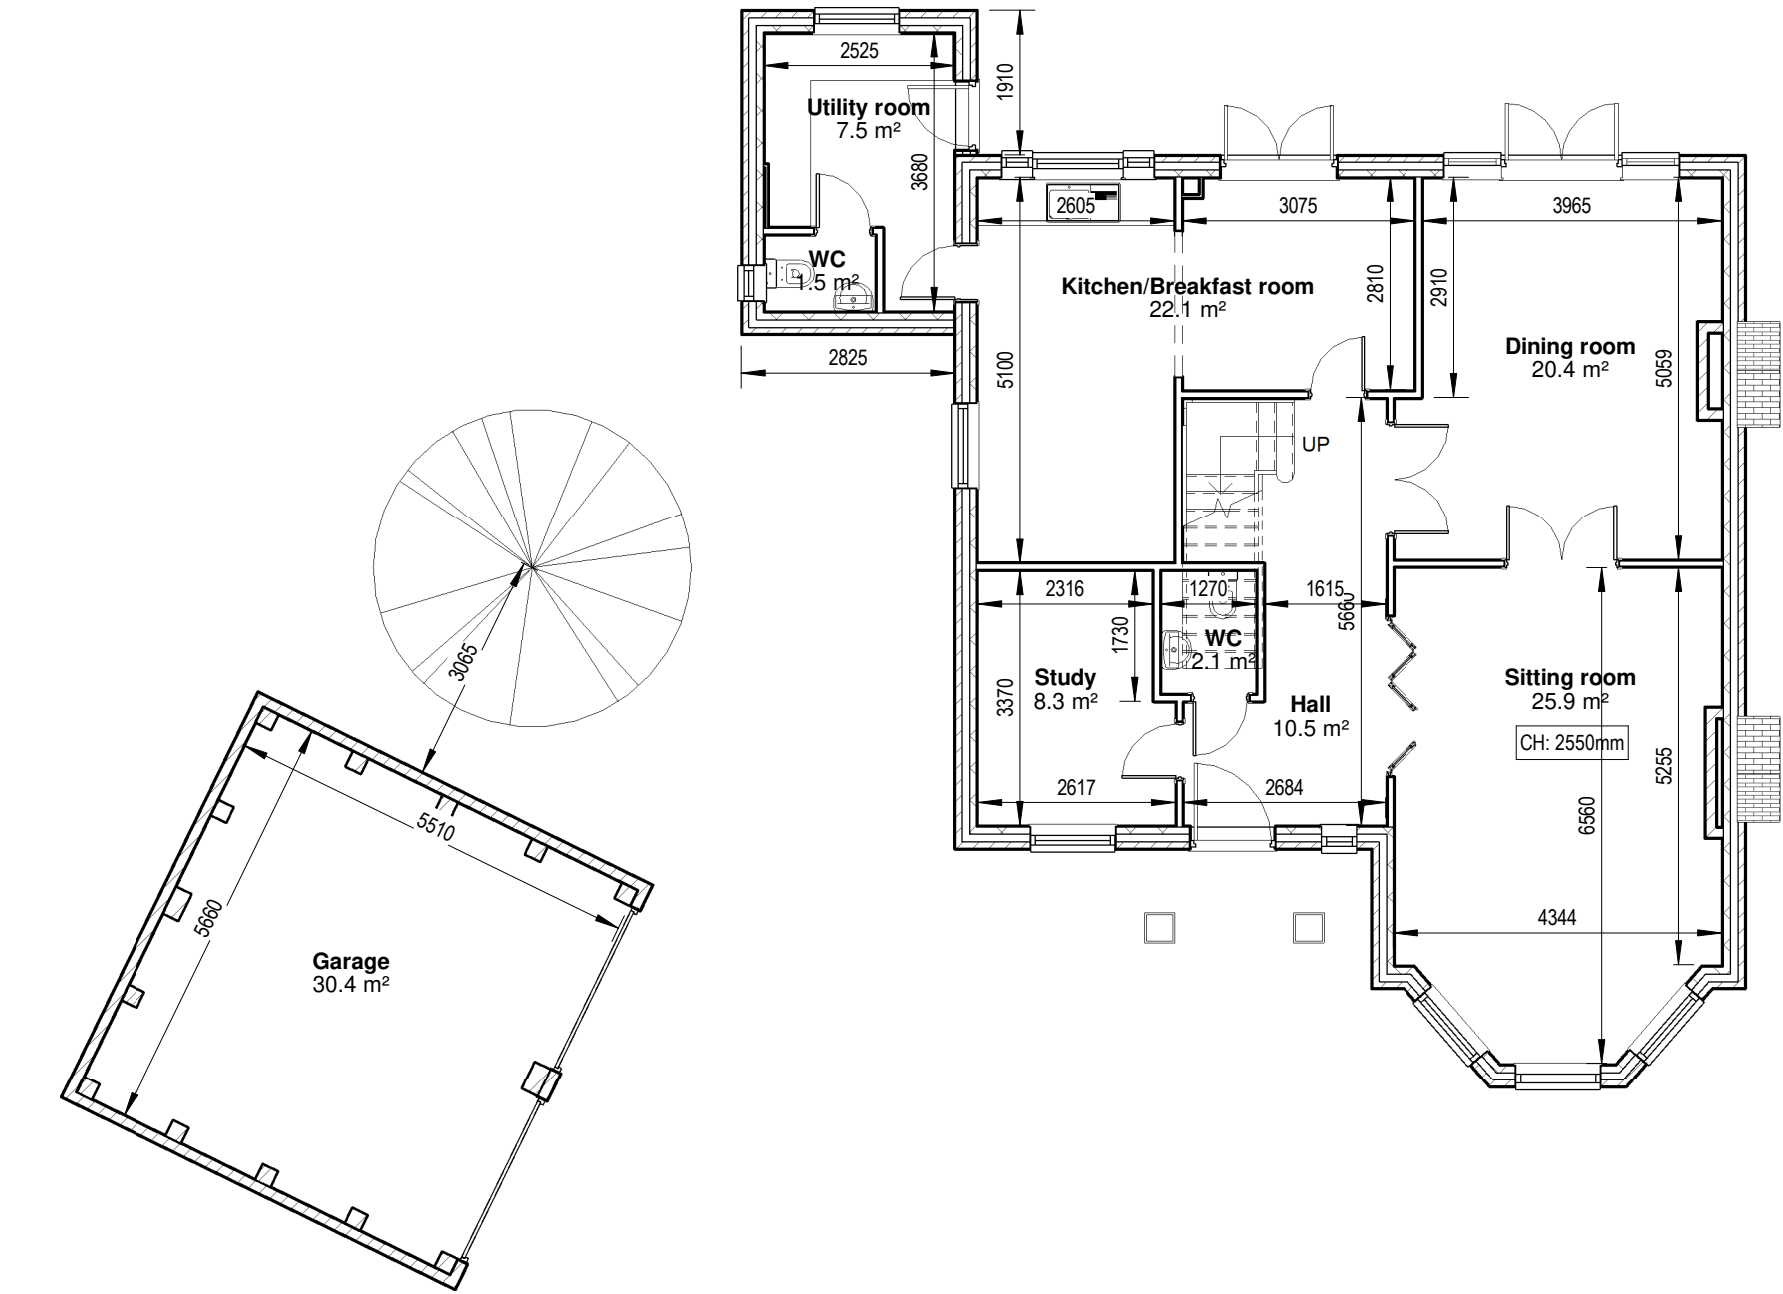

1 01. Ground floor plan  
1 : 100

| REV | DATE | DESCRIPTION |
|-----|------|-------------|
|     |      |             |
|     |      |             |
STATUS  
**Planning**

CLIENT **Sunita Gatha**  
ADDRESS **12 Devonshire Park, Reading  
RG2 7DX**

**Design Work  
Studios Ltd.**  
  
**The White Building  
33 Kings Road  
Reading  
RG1 3AR**  
  
info@designworkstudios.co.uk  
www.designworkstudios.co.uk

DRAWING BY **DDA**  
CHECKED BY **PT**  
SCALE **1 : 100 @ A3**  
DATE **21.01.2019**

DWG # **1242-00 EX GA** REV

TITLE  
**GROUND FLOOR PLAN**  
  
**EXISTING**