

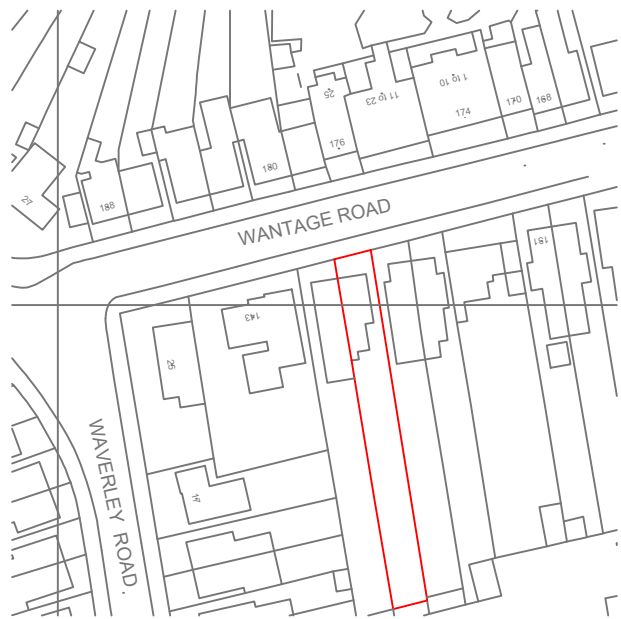


	56 SHEPHERDS LANE – READING info@hac-designs.co.uk mob: 07985296627	DRAWN BY: HAYDEN COOPER	SCALE: 1:1250 & 1:500	
	PROJECT: PROPOSED DEVELOPMENT AT; 139 WANTAGE ROAF READING RG30 2SL	DATE: JANUARY 2019	BLANK: A3	REV:
		DRAWING NUMBER: 18025-07		

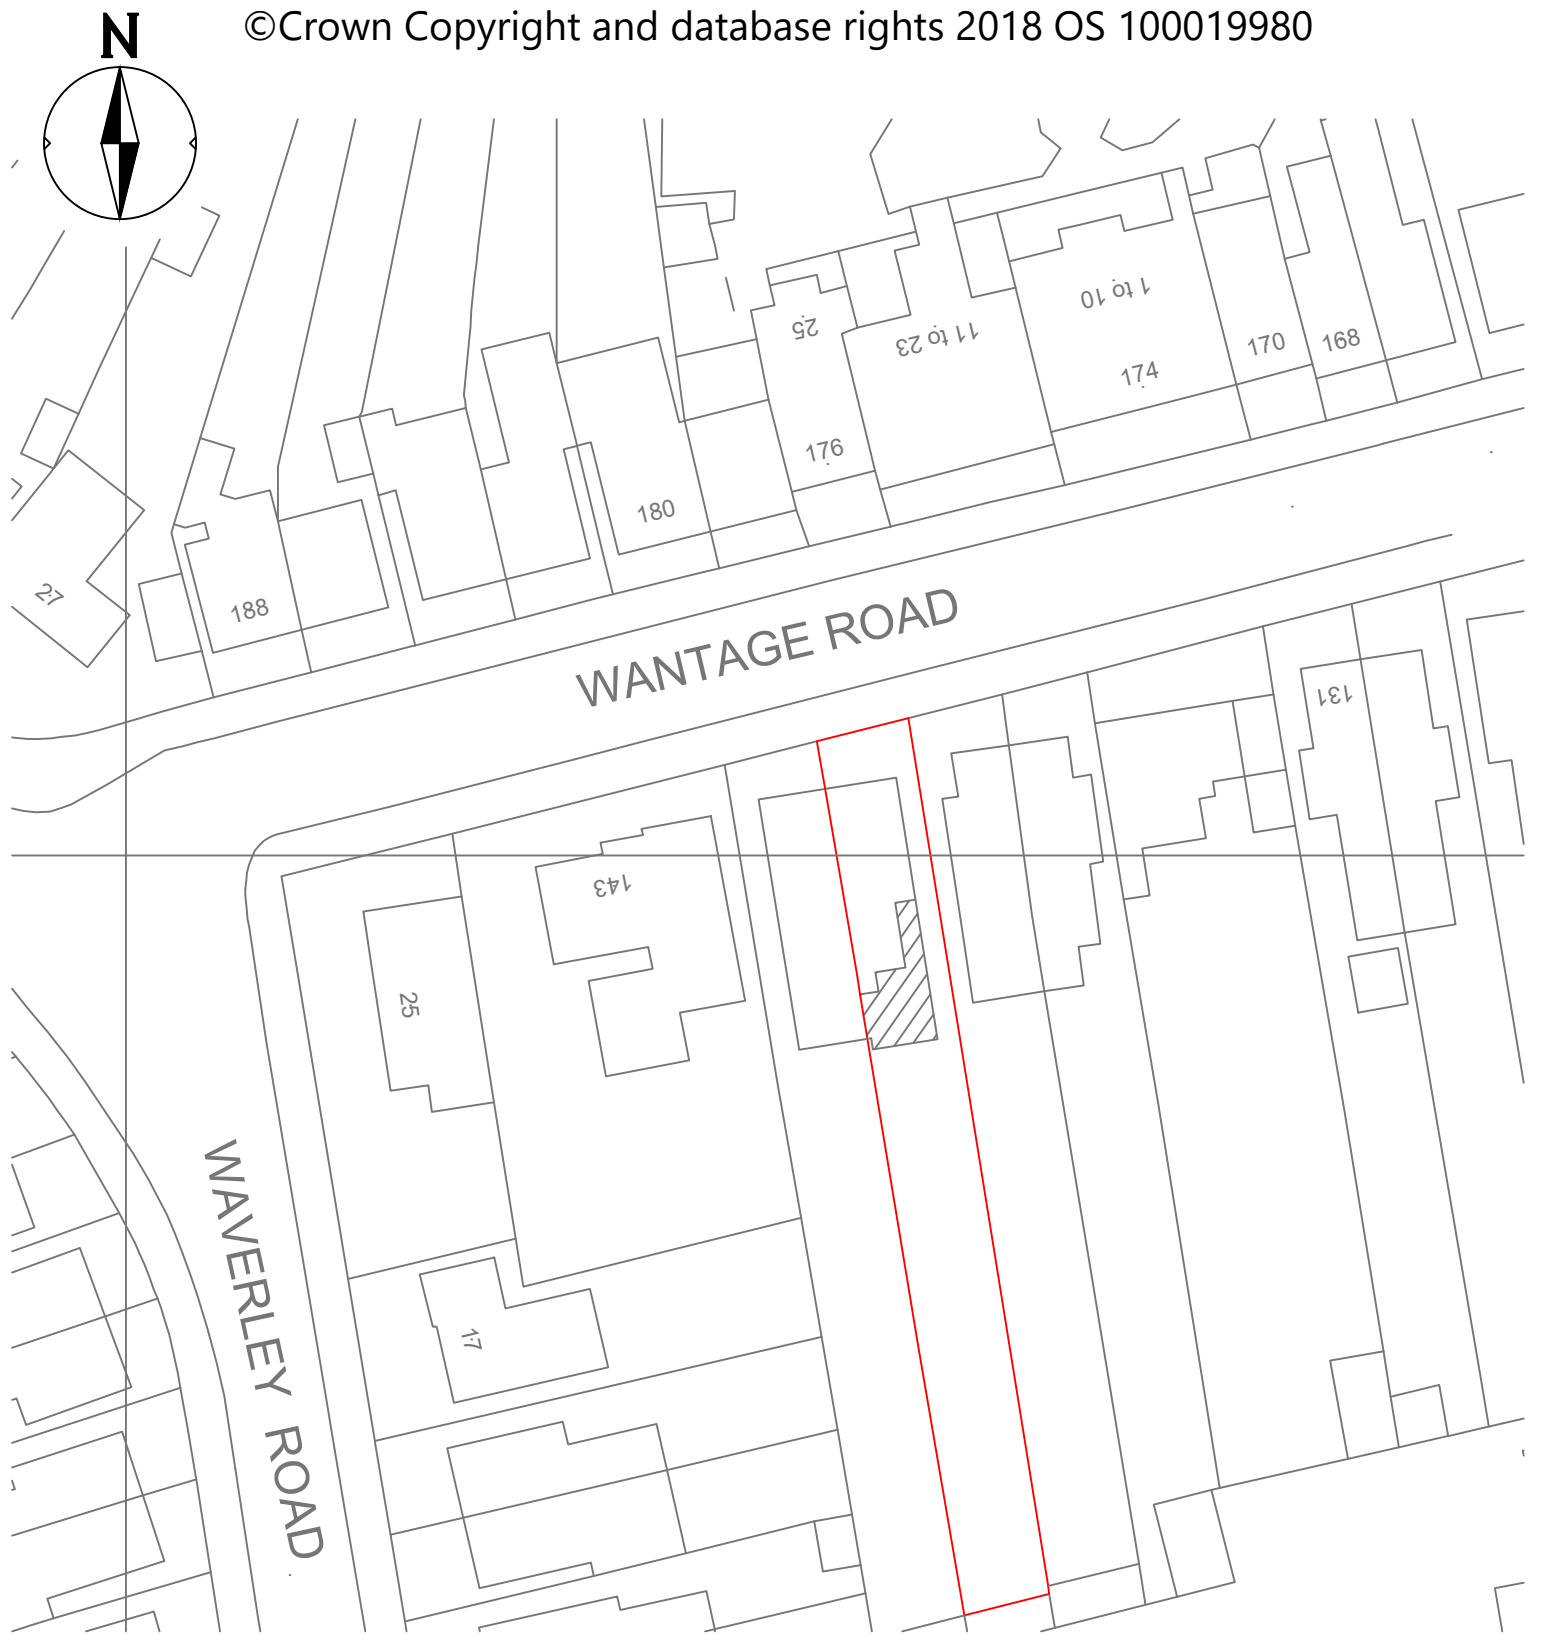

LOCATION PLAN

SCALE 1:1250

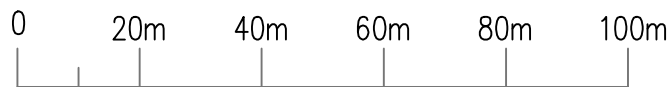

BLOCK PLAN

SCALE 1:500