




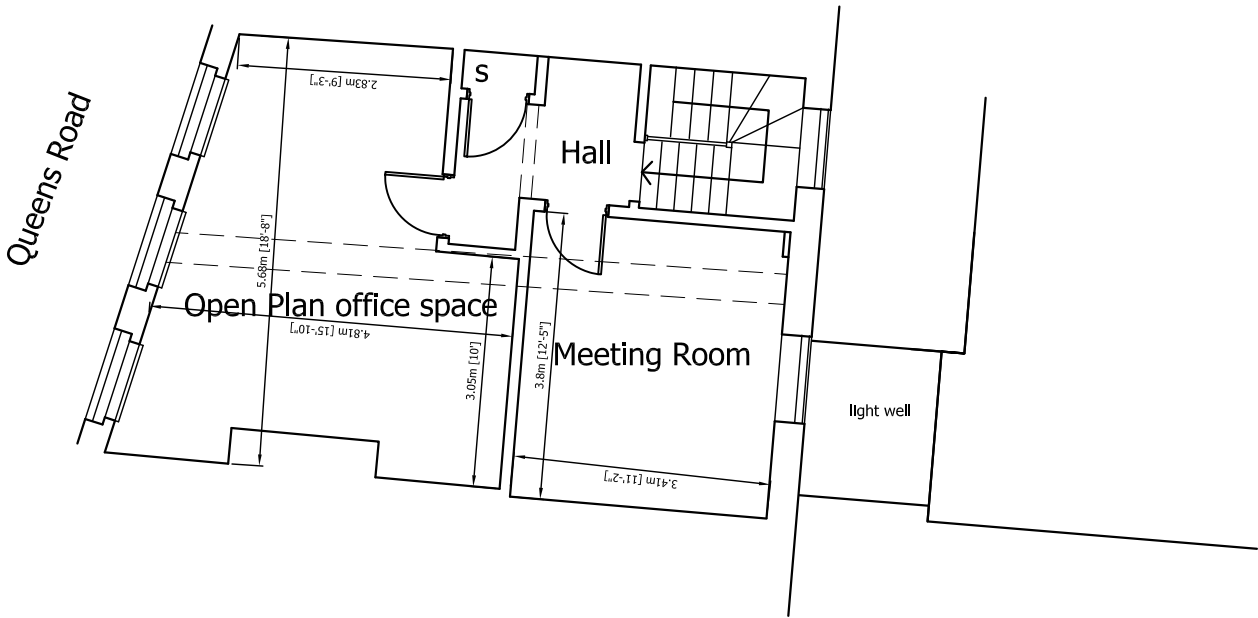


Second level Floor Plan - Existing

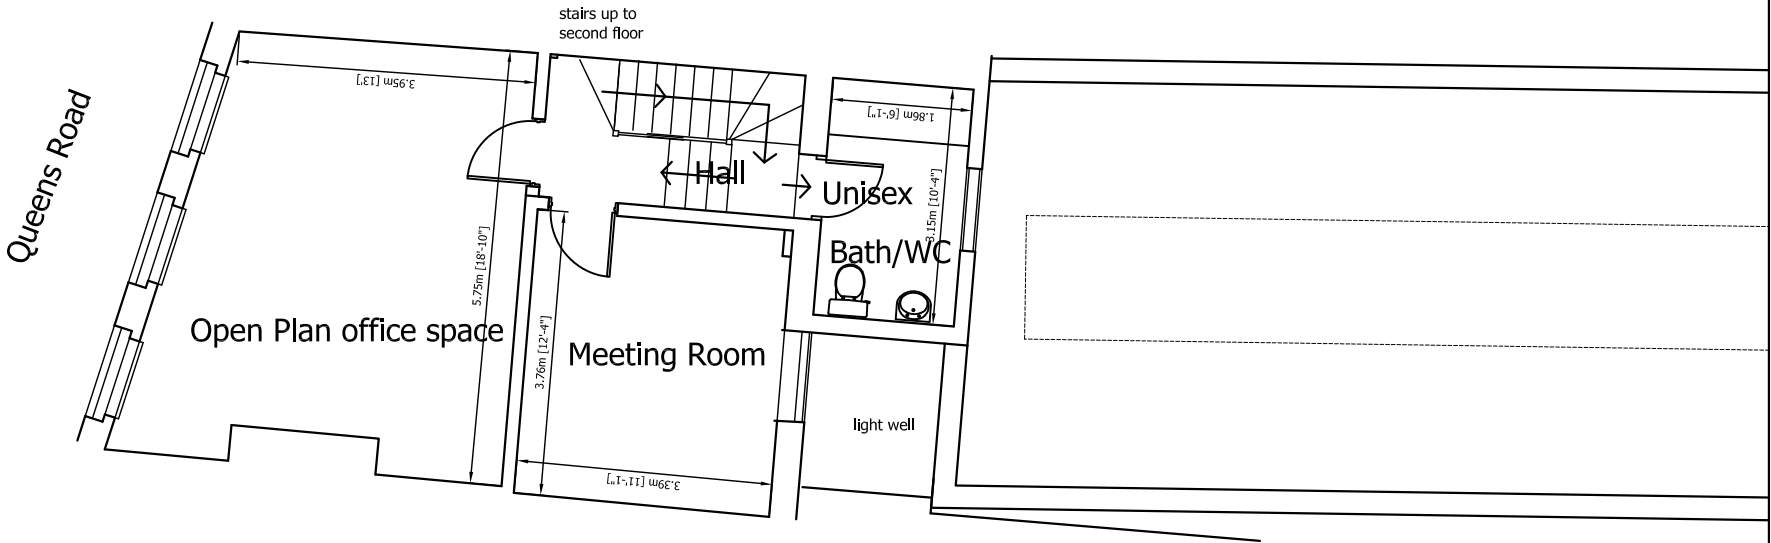


First level Floor Plan - Existing

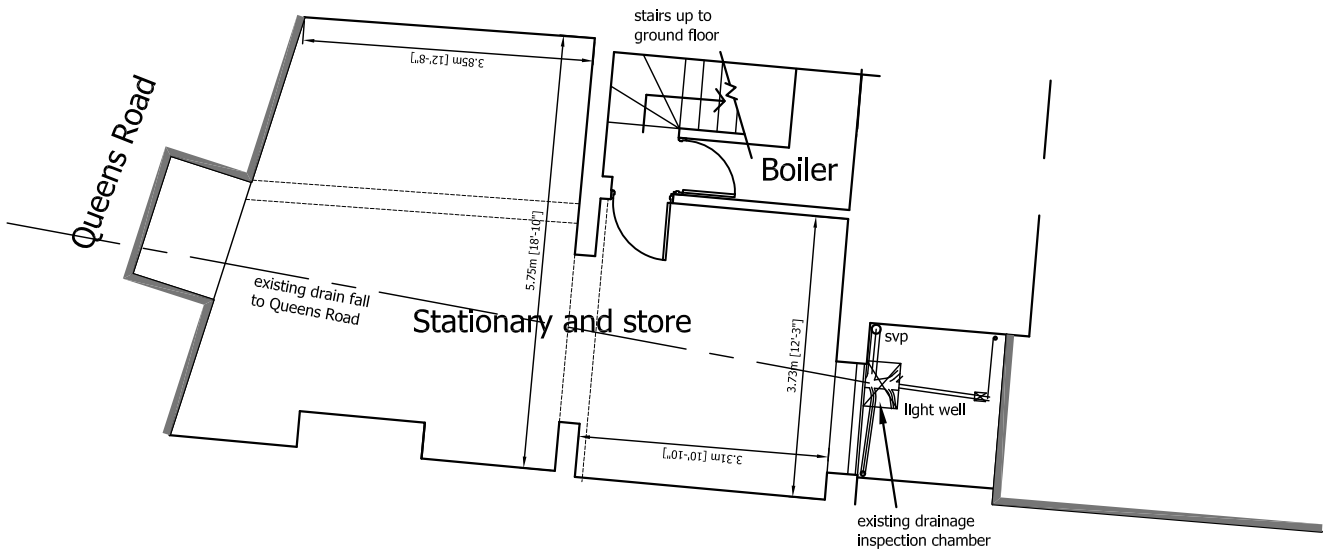

Basement level Floor Plan - Existing

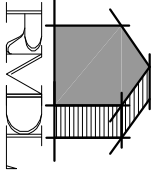

RAMMURTI DESIGN LTD
ARCHITECTURAL & PLANNING SERVICES
268 TILFURST ROAD, READING RG30 2NE
TEL/FAX: 01189510628 MOB: 07799883574

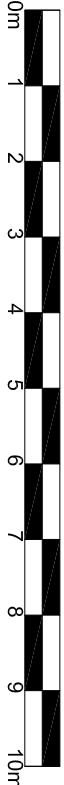

Revised Proposals for the Change of Use of Existing Grade II listed Building from A2 to C3 and conversion to apartments at 42 Queens Road Road, Reading for Ivy Crescent Ltd

FLOOR PLANS existing
Scale: 1/100
Date: July 2018

QR42:004 Rev P2