


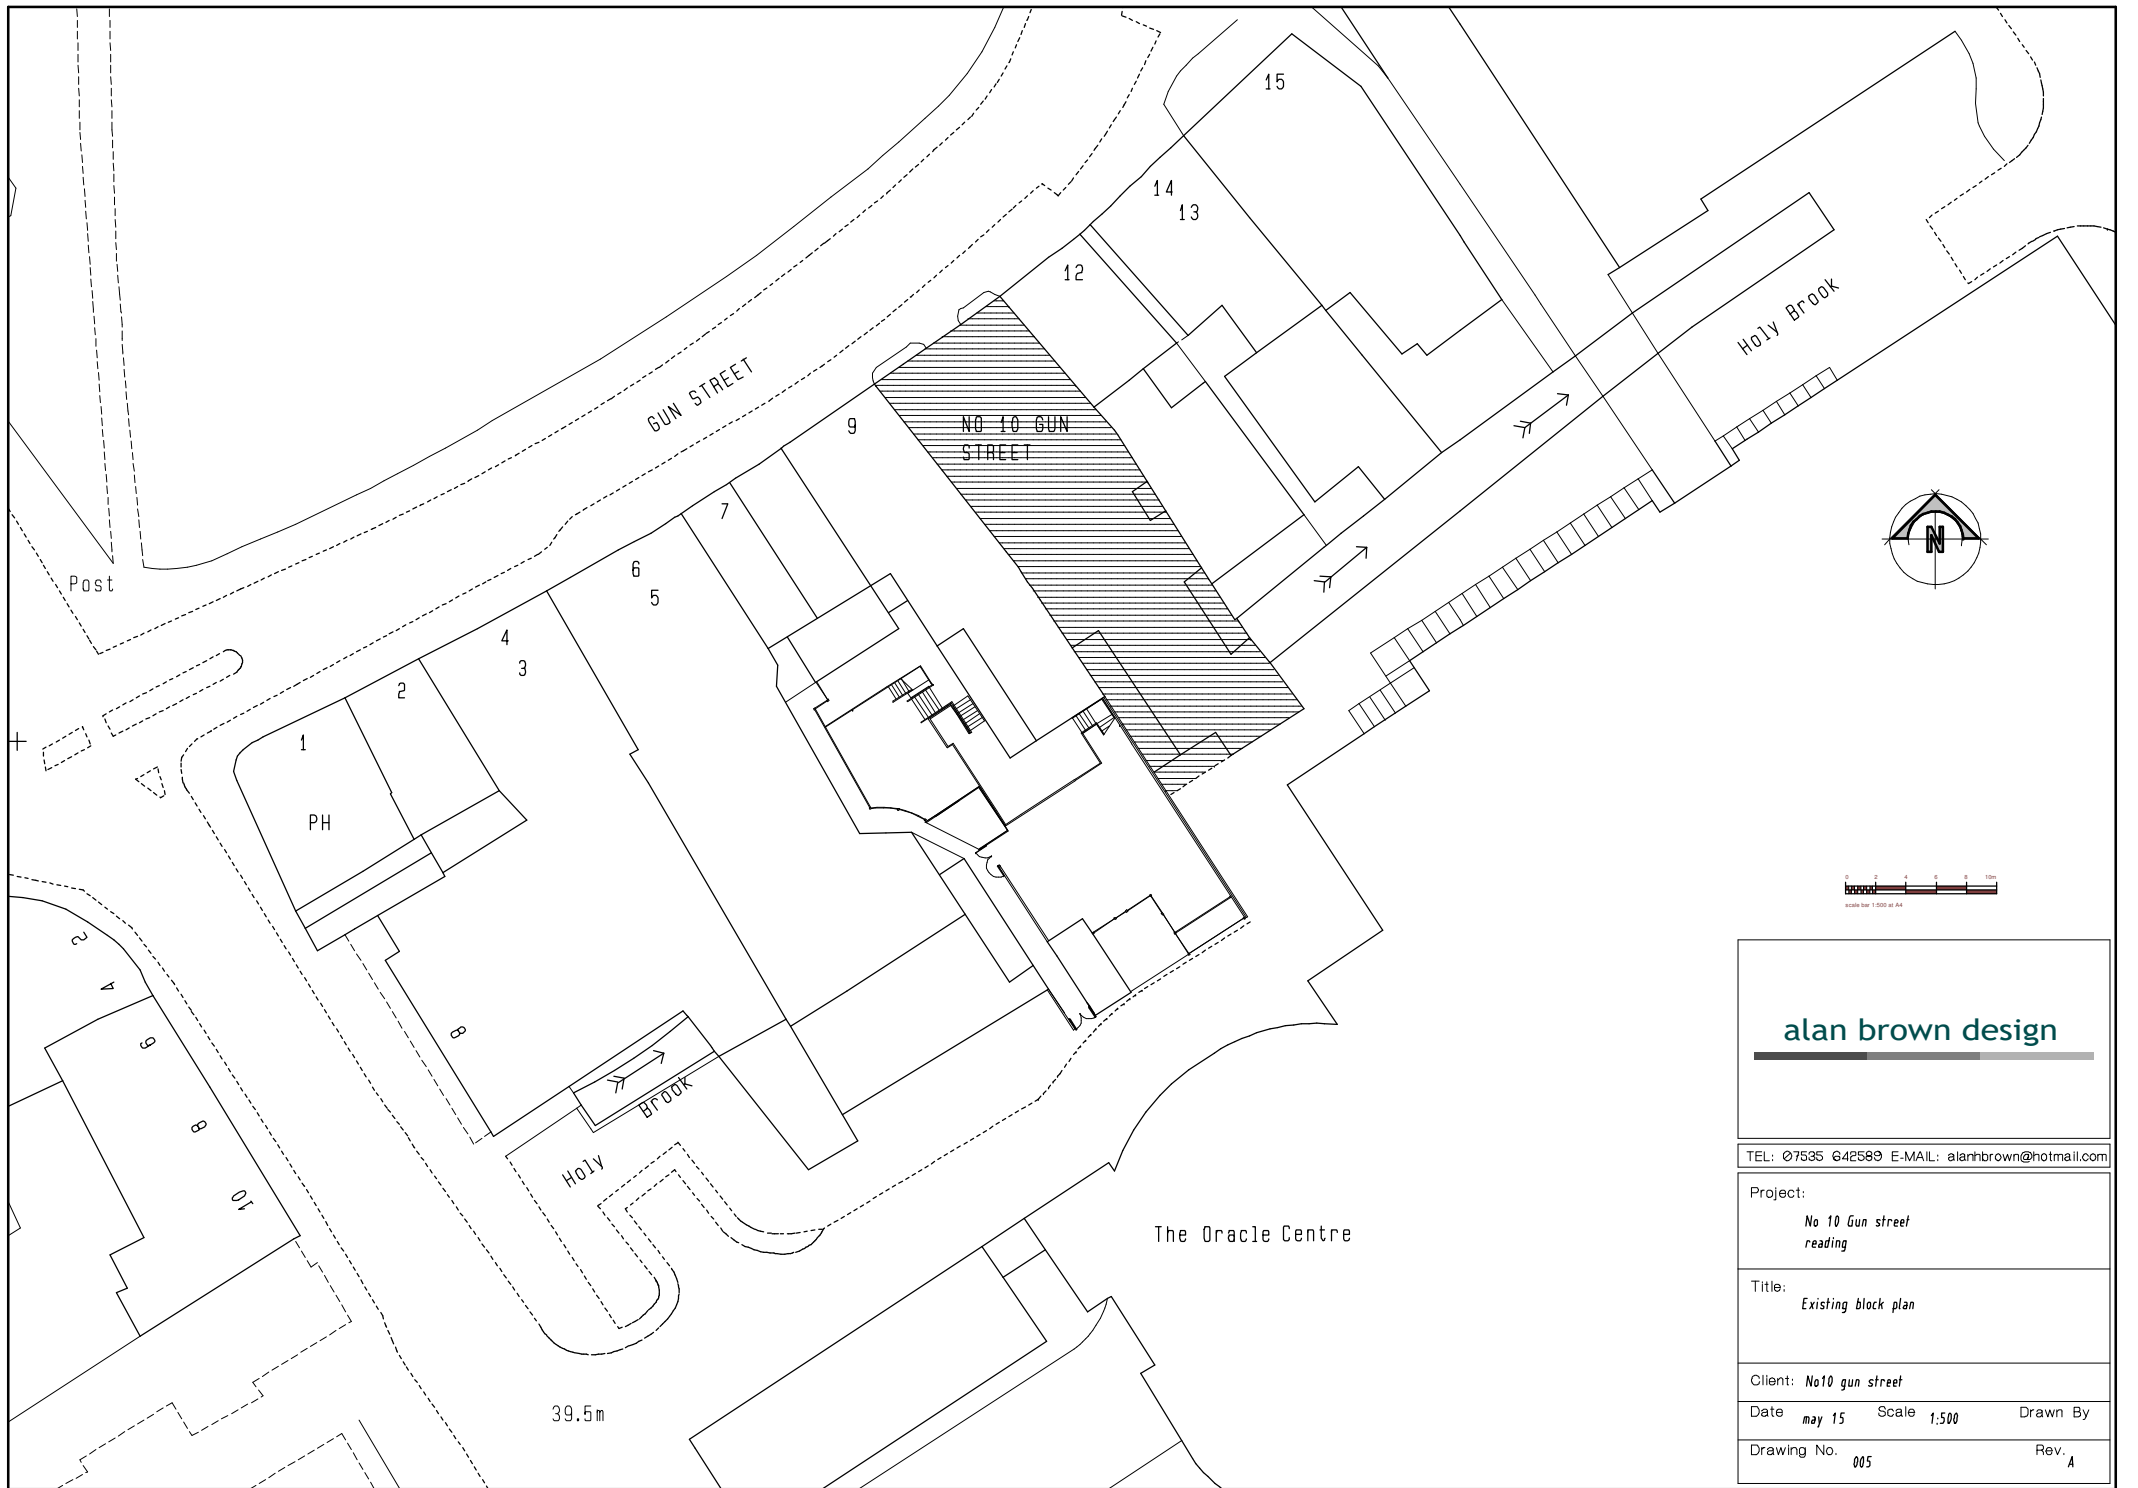

alan brown design

TEL: 07535 642589 E-MAIL: alanbrown@hotmail.com

Project:
*No 10 Gun street
reading*

Title:
Existing block plan

Client: *No10 gun street*

Date *may 15* Scale *1,500* Drawn By

Drawing No. *005* Rev. *A*