



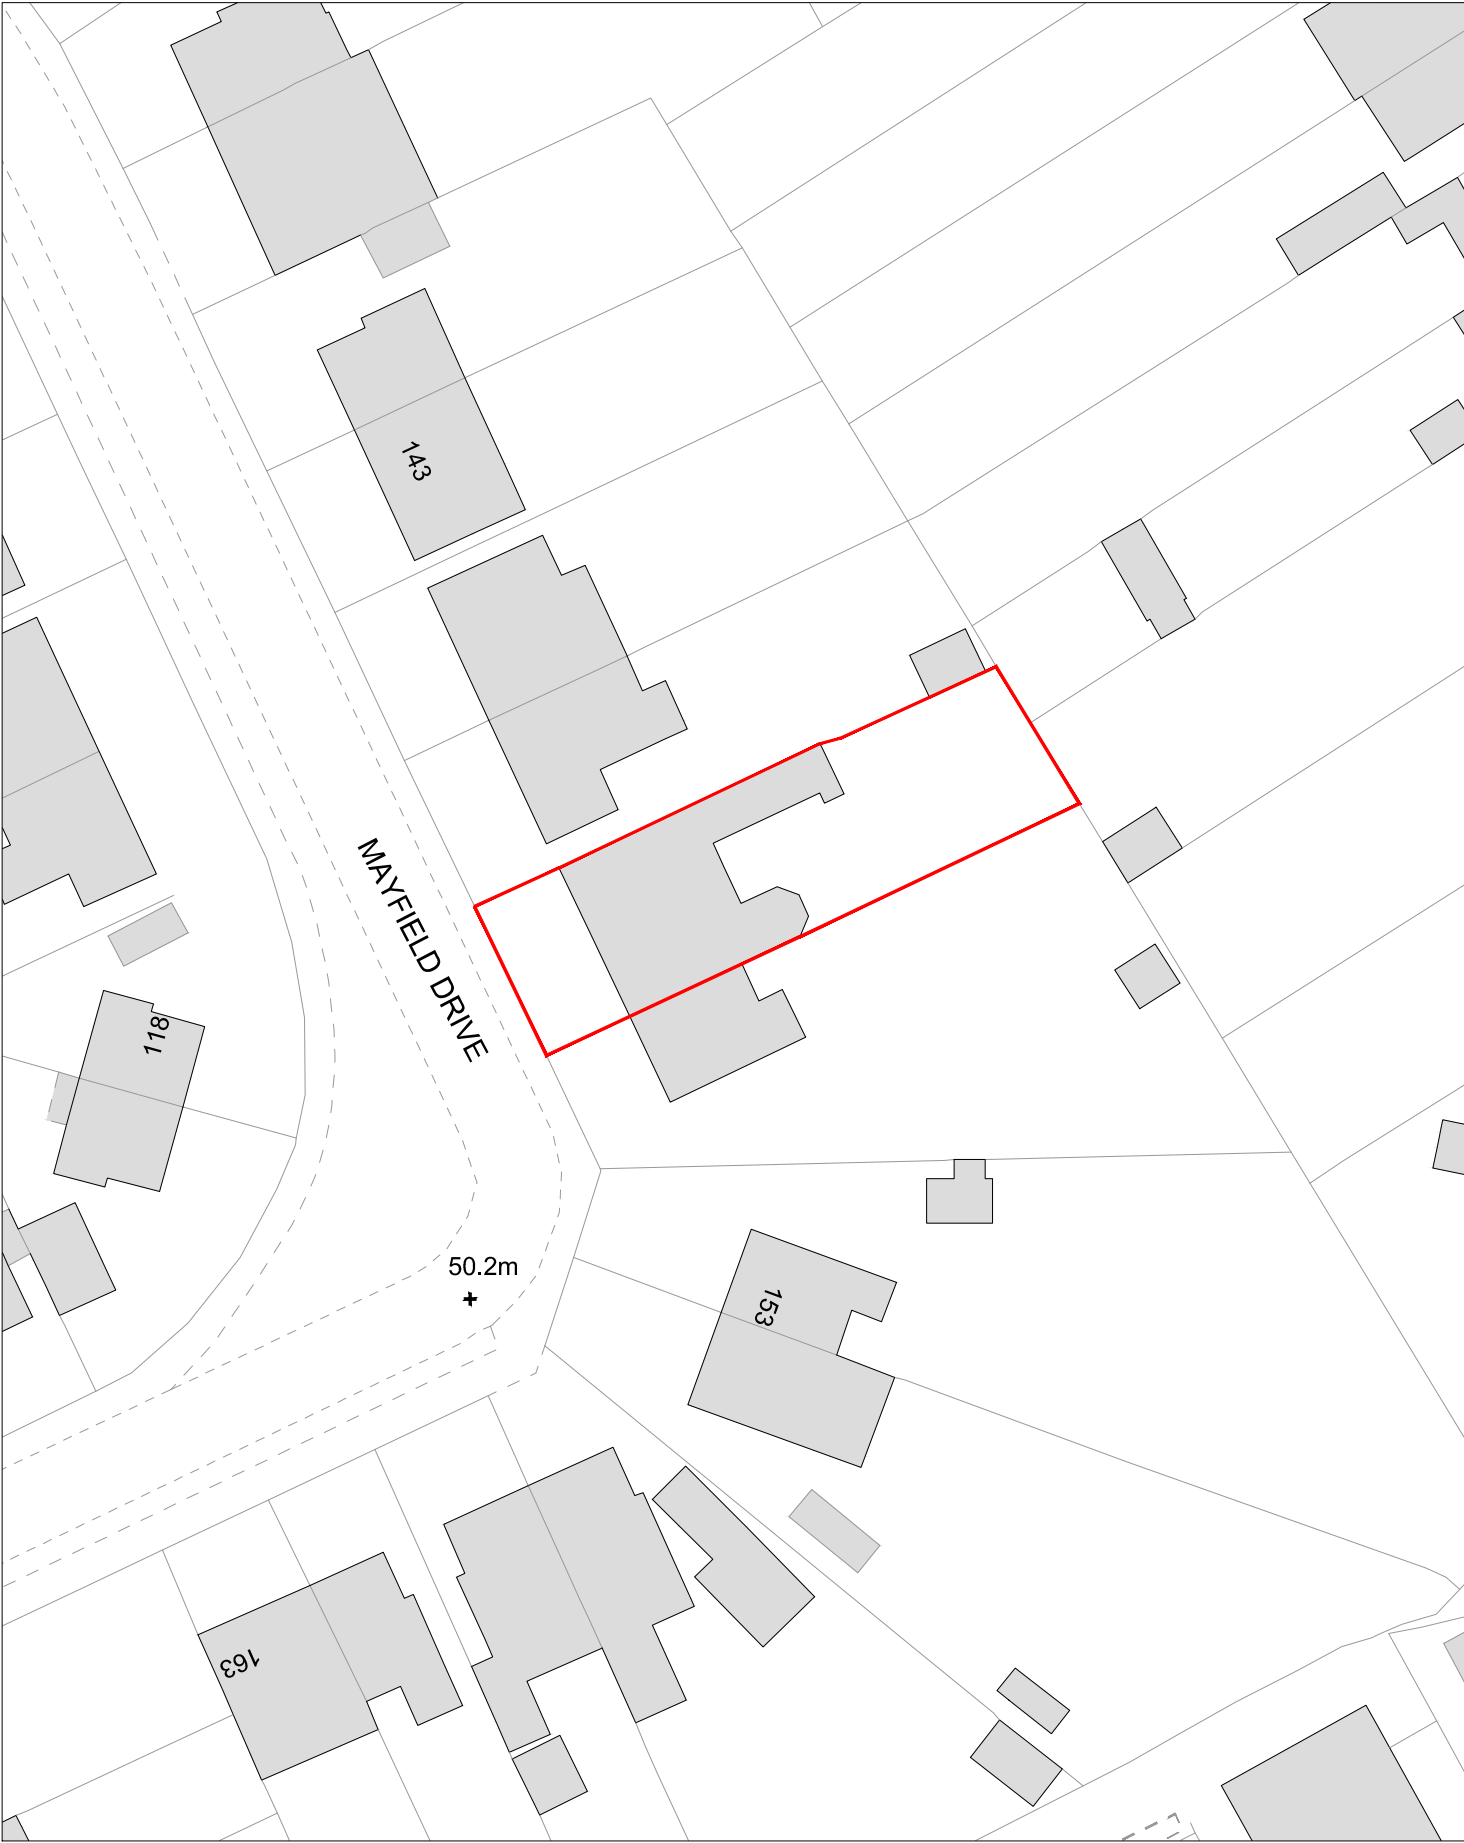

1:1250 Location Plan



1:500 Block Plan

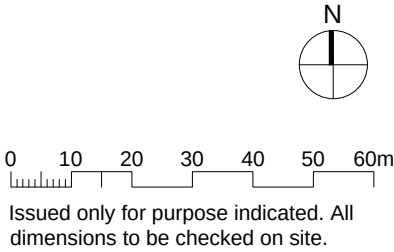

149 Mayfield Drive Caversham Reading RG4 5JR Client: Mr. & Mrs. Maker Status: PLANNING		Drawing Title: Location & Block Plans Drawing No: P.01 Drawn by: AM	Job No.: 18.102 Scale: As shown Rev.:
--	--	---	---