


NOTE
ALL MATERIALS INTENDED TO BE USED ON
NEW EXTENSION ARE TO MATCH EXISTING.
THIS DRAWING HAS BEEN PREPARED WITHOUT
THE BENEFIT OF AN ACCURATE SITE SURVEY
ALL BATHROOM AND KITCHEN FITTINGS
AND LAYOUTS ARE INDICATIVE ONLY



SCALE BAR 1 : 50

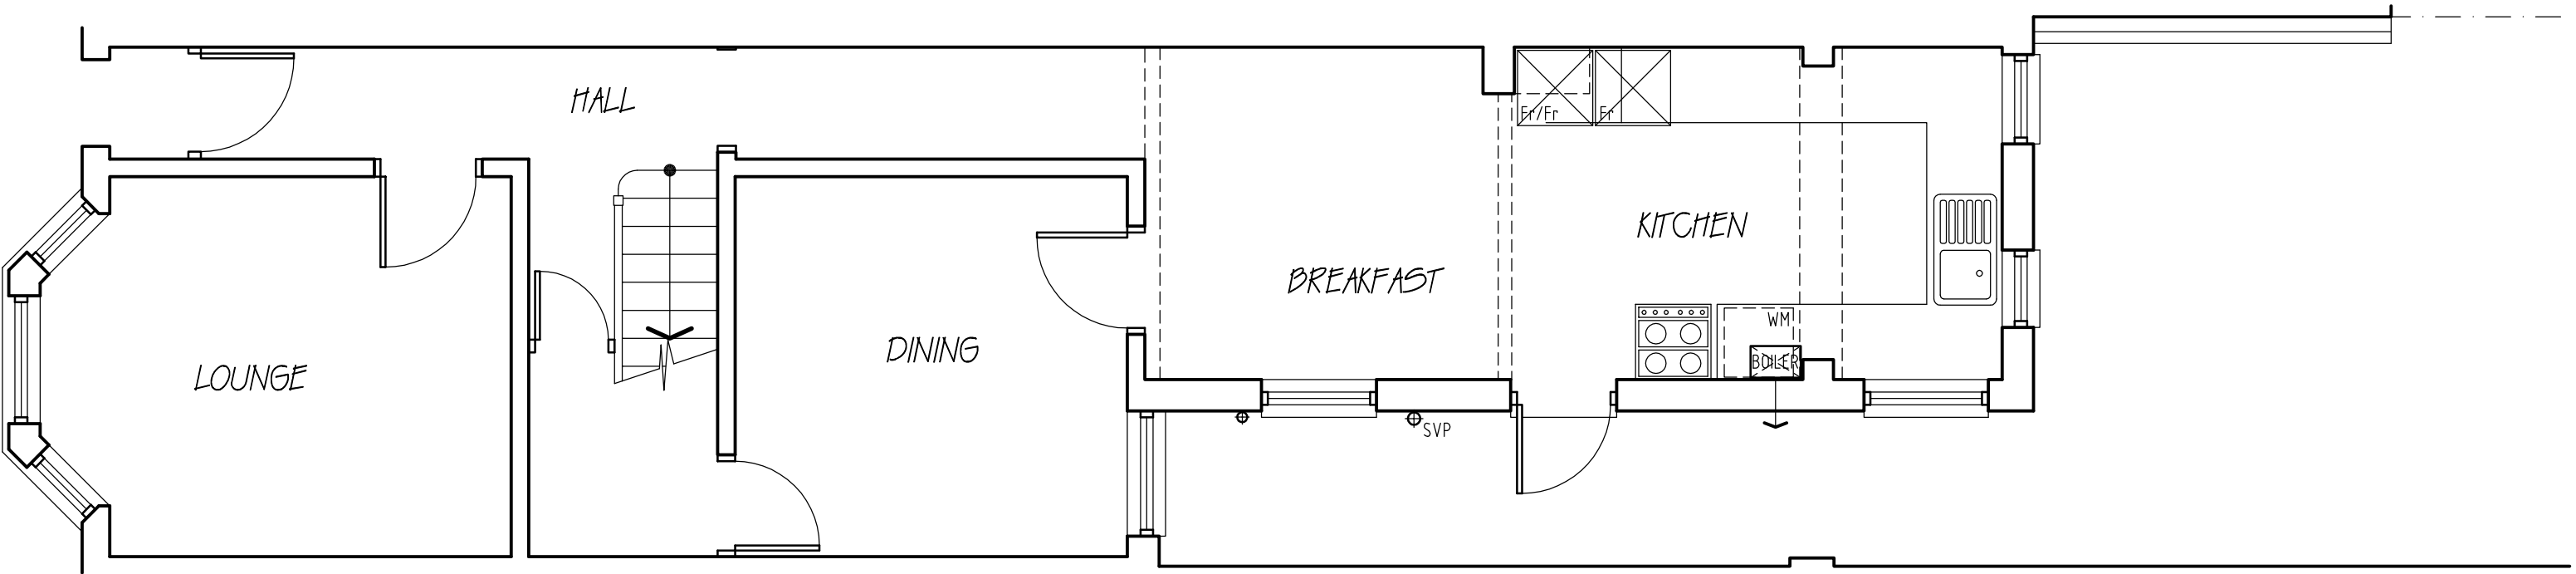

EXISTING GROUND FLOOR LAYOUT



RICHARD FENN DESIGNS LIMITED
11 HARRIER CLOSE, WOODLEY,
READING, BERKSHIRE. RG5 4PE.
Telephone READING (0118) 9691684
E-Mail : architect@ntlworld.com

PROPOSED SINGLE STOREY REAR EXTENSION
WITH VELUX ROOFLIGHTS OVER AT
16 NORRIS ROAD, READING, BERKSHIRE
for MR SUNDEEP PANDHER

EXISTING LAYOUT

DATE	SCALE
MARCH 10th 2019	1 : 50
DRAWING No.	REVISION

SP.11