




Level 3 Floor Layout
1 : 100

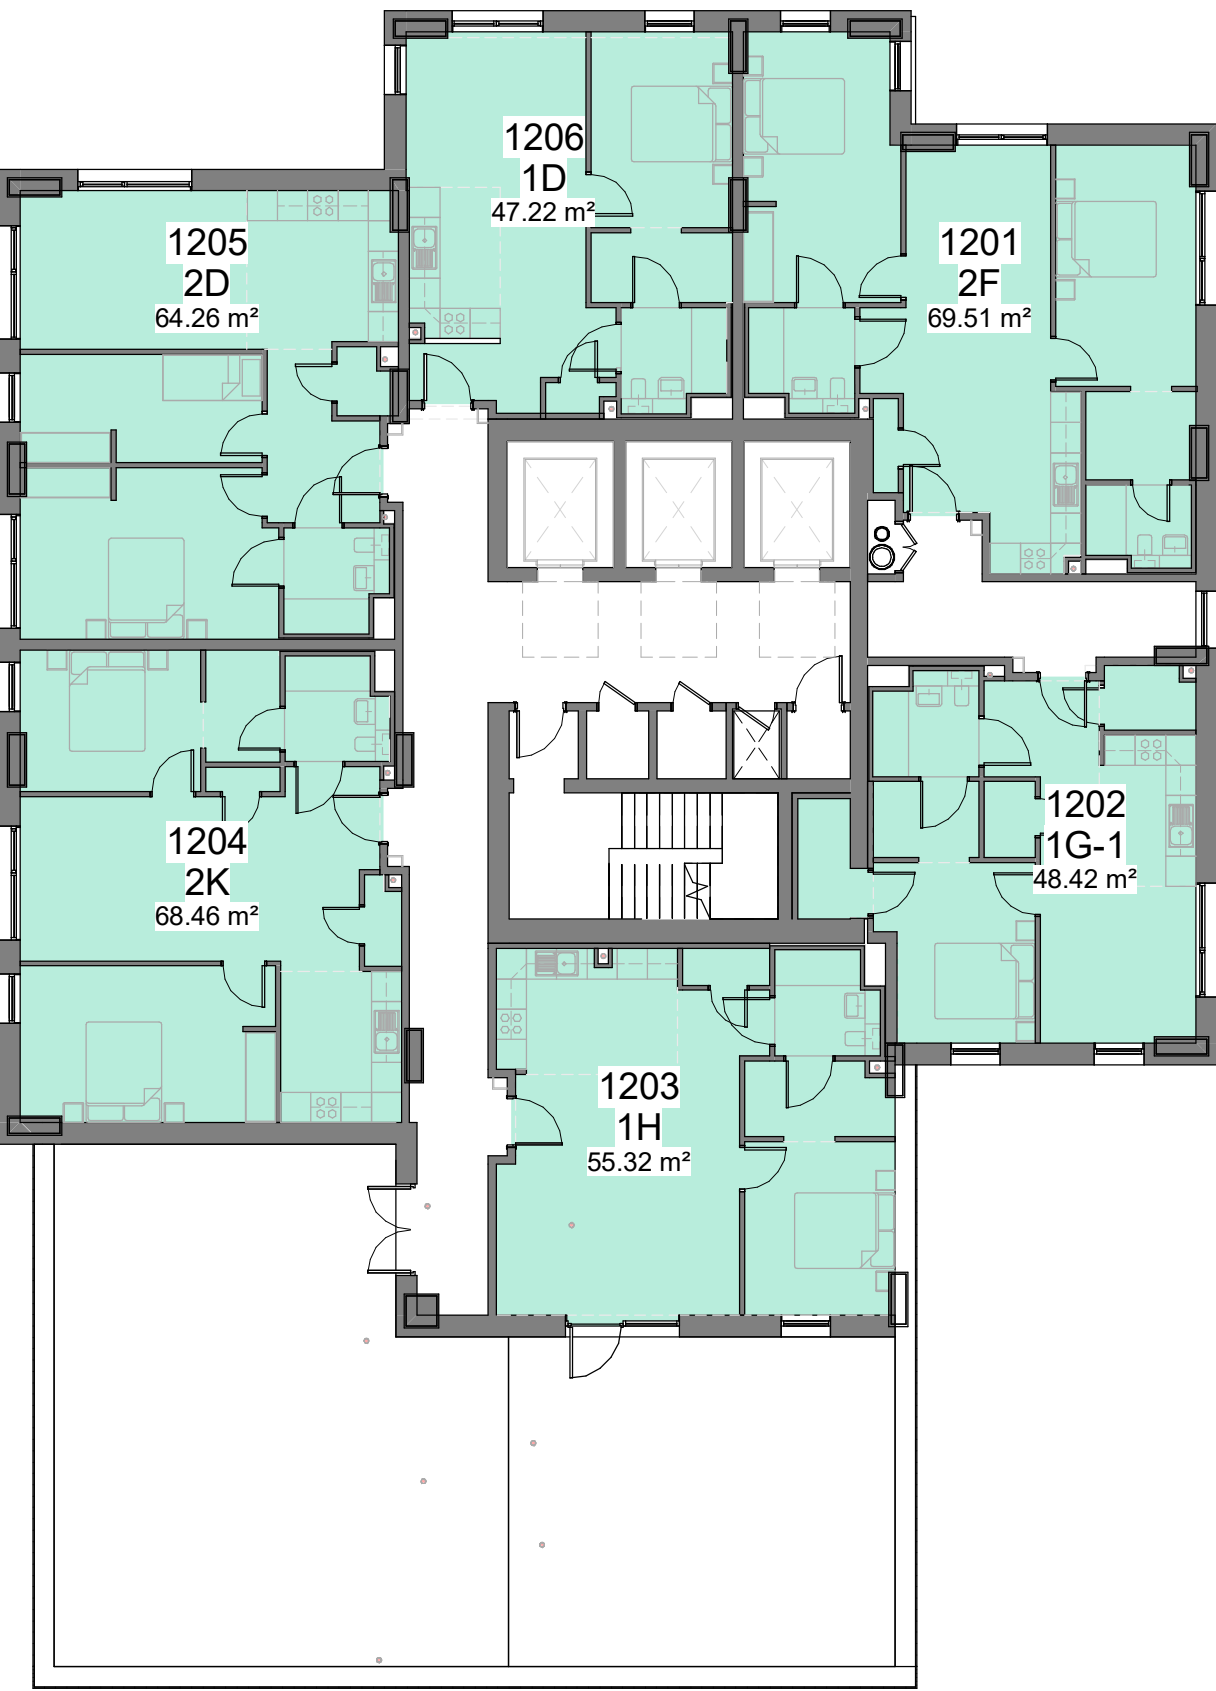

Level 12
1 : 150



Level 1
1 : 150

315 total apartments
10% part M(2) requirement = 32 units
The internal layouts re designed to be accessible.
The green highlighted apartments are to have drains fitted to allow for future fitting of a walk-in shower in lieu of a bath -

- Level 3 = 18 apartments
- Level 1 = 8 apartments
- Level 12 = 6 apartments

[total 32]