







NOT FOR CONSTRUCTION

THIS DRAWING IS AN INDICATIVE SKETCH ONLY  
BASED ON OS INFORMATION ONLY .  
IT IS SUBJECT TO DETAILED DESIGN,  
DESIGN COORDINATION WITH OTHERS AND  
PLANNING AND BUILDING CONTROL APPROVAL

AREAS ARE INDICATIVE  
AND SUBJECT TO DESIGN DEVELOPMENT

(C) COPYRIGHT HIVES ARCHITECTS LLP

ACCESS TO HMO IS ASSUMED AS NO  
SURVEY UNDERTAKEN

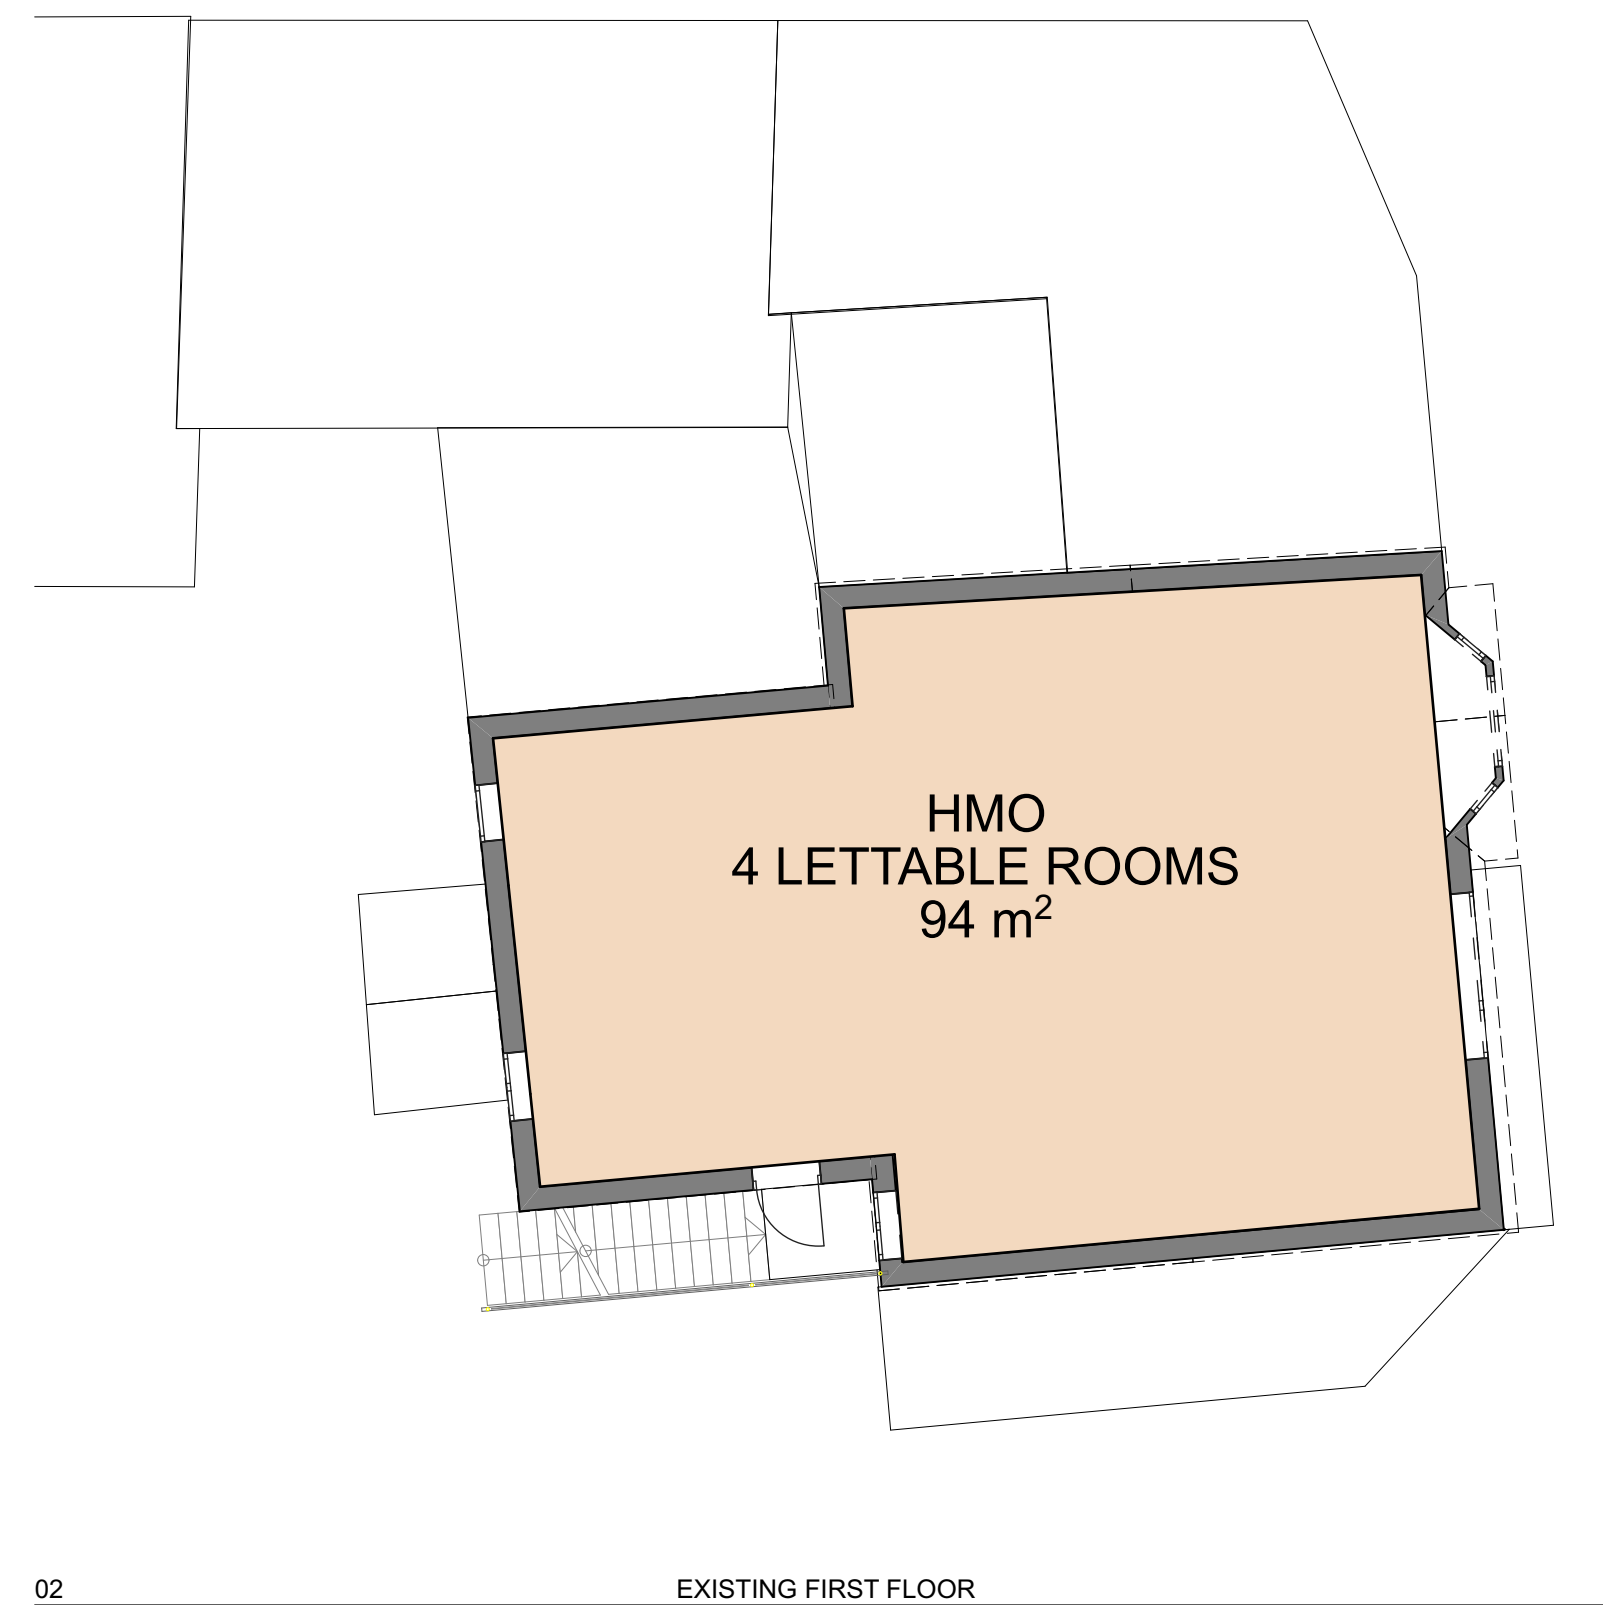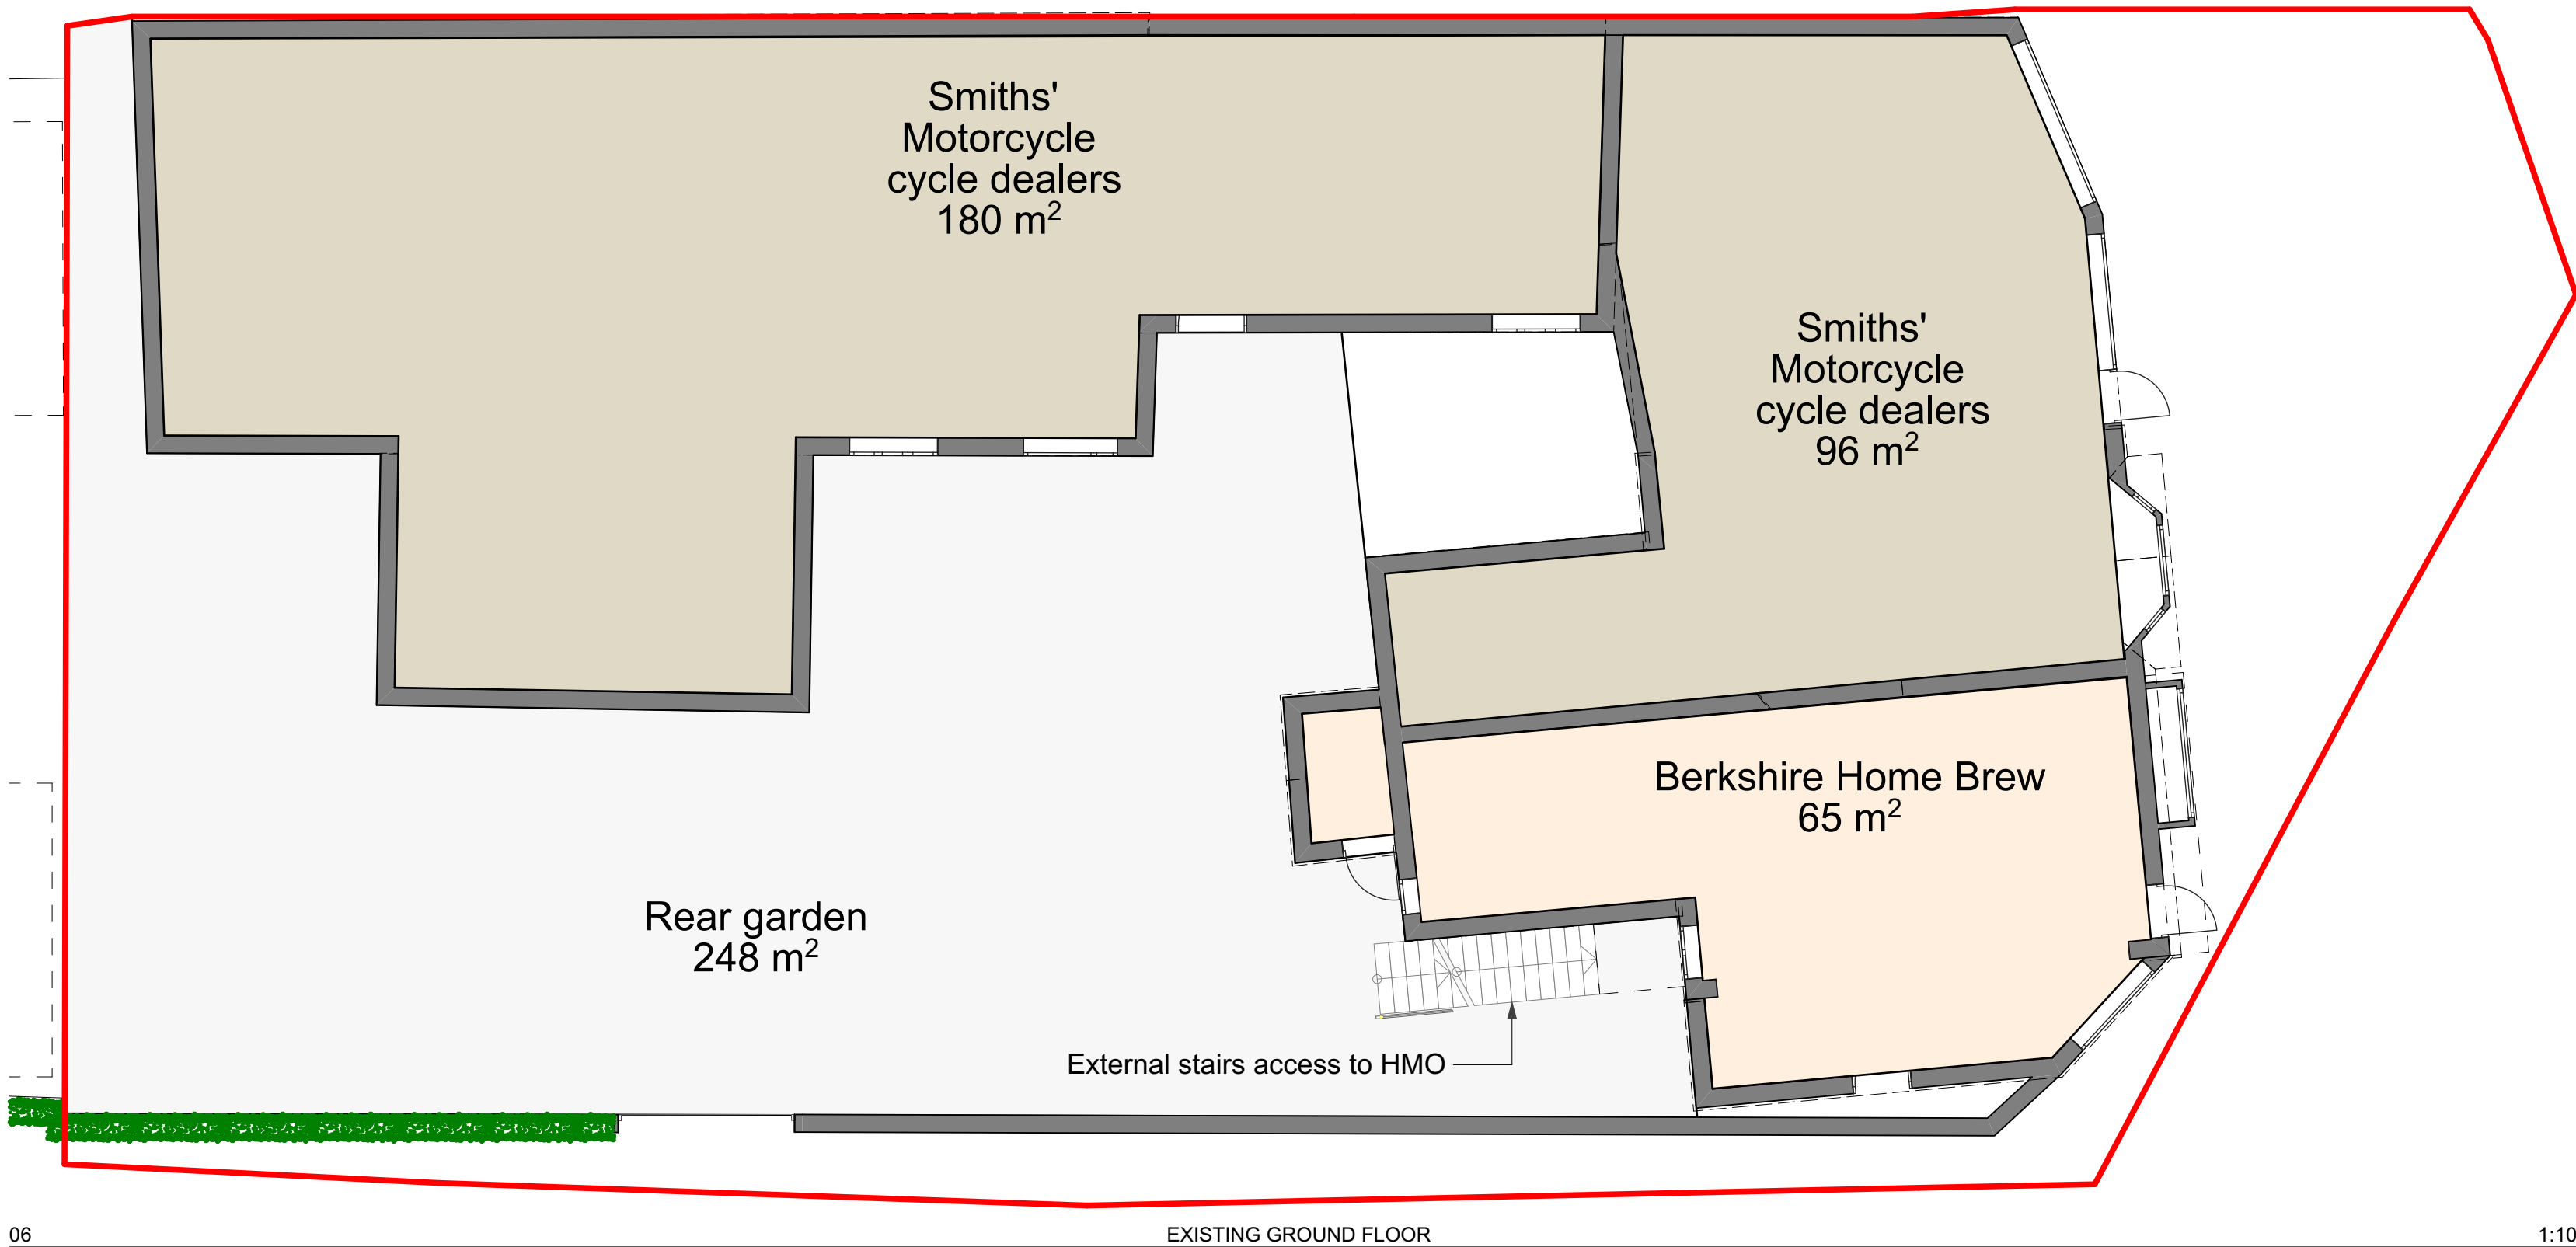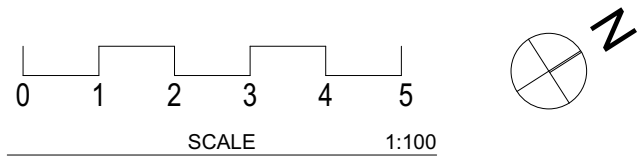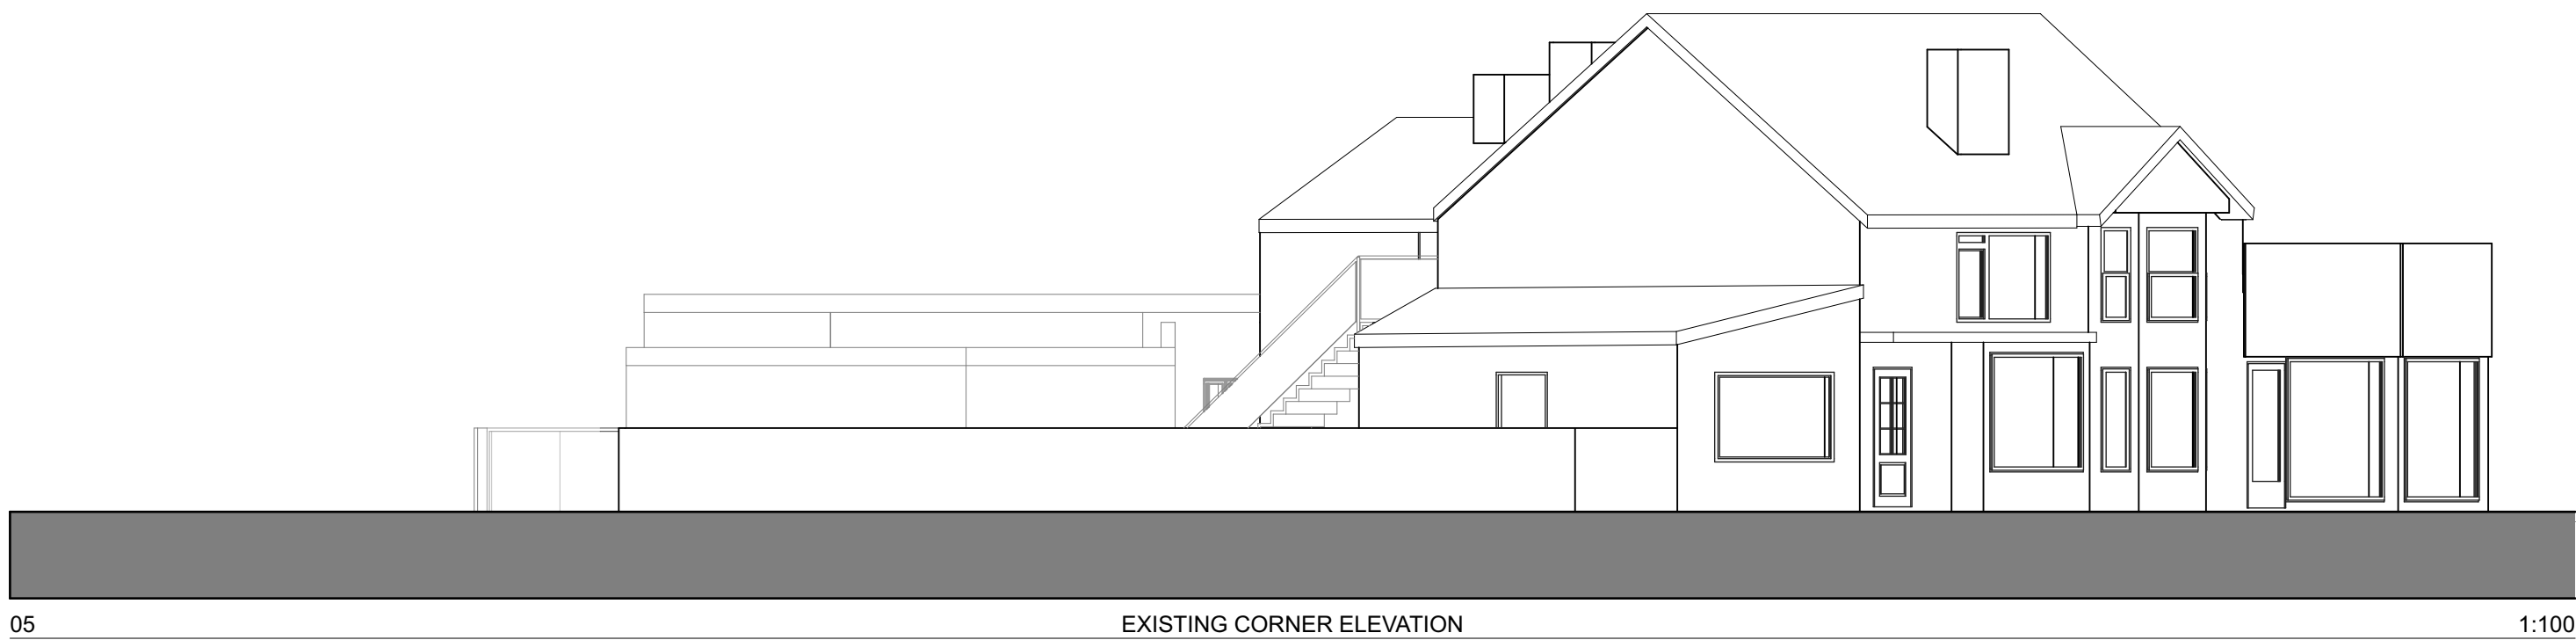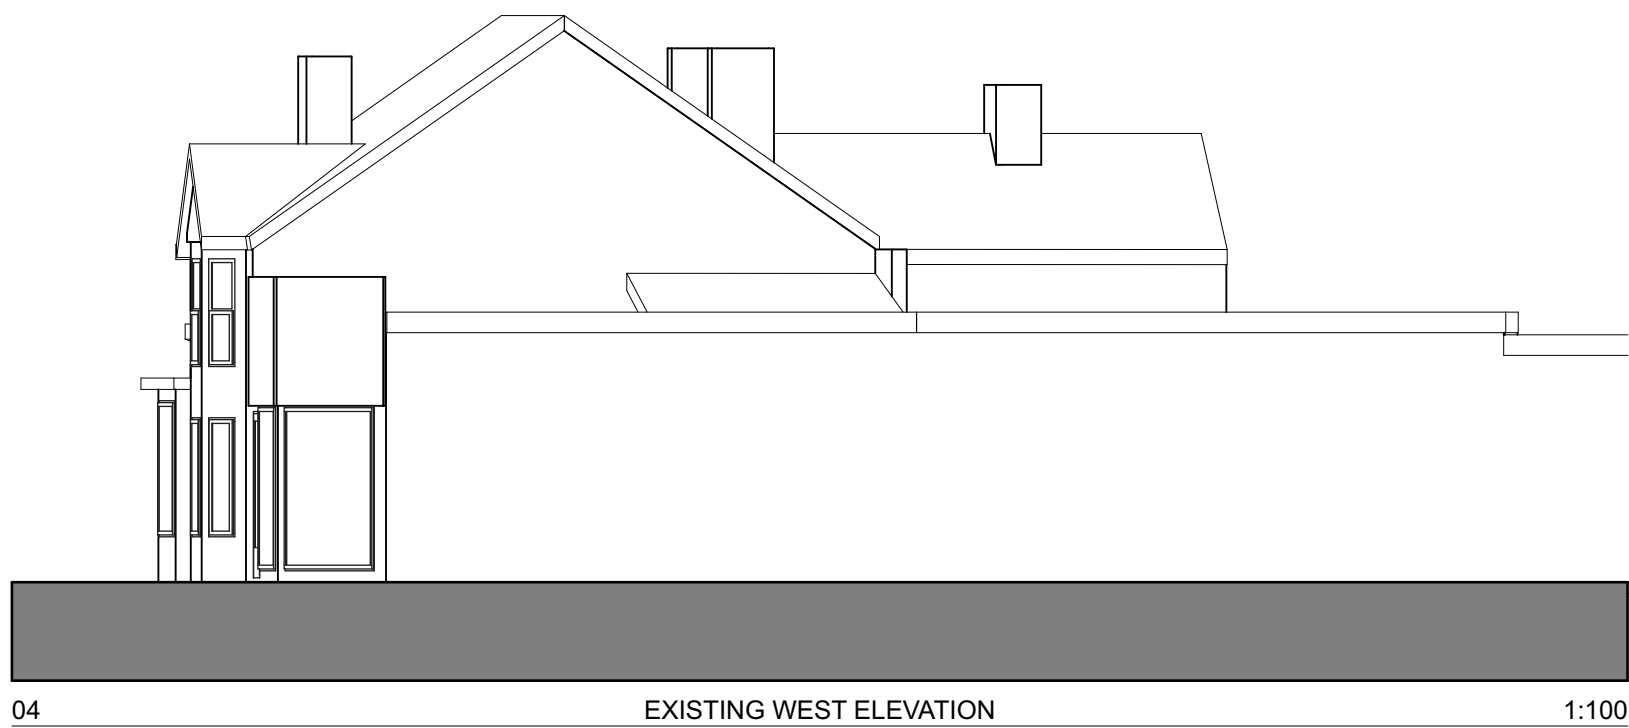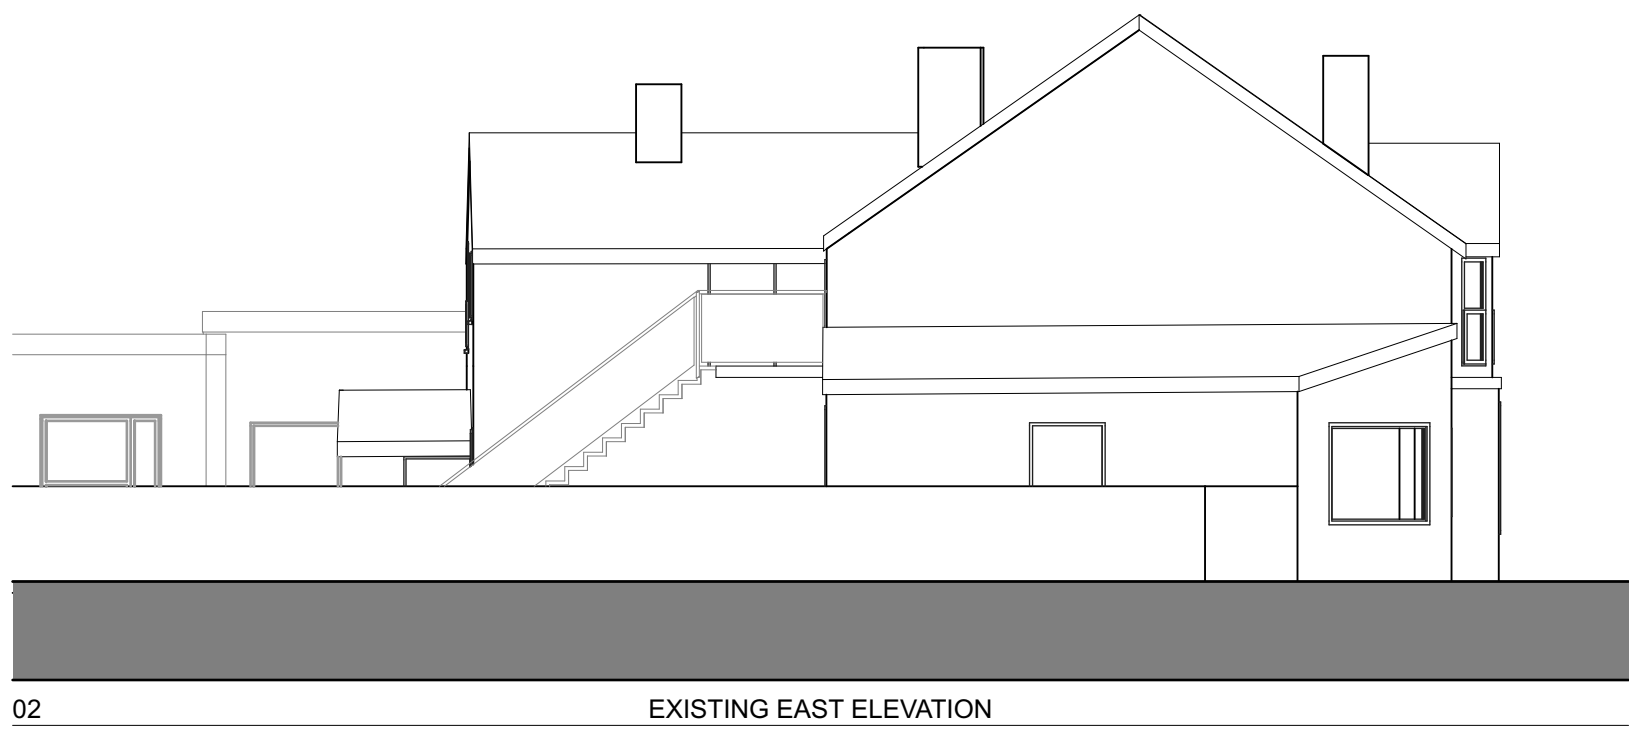

Rev P3 17.04.18: Rev for final client's comment  
Rev P2 18.04.14 Labels amended  
Rev P1 18.04.10 First Issue

Client:

**Mr Ken Smith**

Job title

**142-144 Whitley Wood  
Lane, RG2 8PP**

Drawing title

**EXISTING PLANS AND  
ELEVATIONS**

| Scale @ Drawing Size | Date         | Drawn     | Checked   |
|----------------------|--------------|-----------|-----------|
| <b>1:100@ A1</b>     | <b>03.18</b> | <b>PR</b> | <b>HW</b> |

Status

**PRELIMINARY**

 Hives Architects LLP  
John Adams House  
29 Castle Street  
Reading  
RG1 7SB  
0118 958 7331  
admin@hivesarchitects.co.uk

| Project:    | Drawing:   | Revision: |
|-------------|------------|-----------|
| <b>2726</b> | <b>007</b> | <b>P3</b> |