




Notes:
All dimensions are in millimetres unless stated otherwise. No dimensions to be scaled from drawings. All dimensions to be checked on site prior to manufacture.
Any discrepancies between drawings and site conditions are to be reported to the contract manager.
This drawing is to be read in conjunction with all relevant Structural Engineers and Mechanical & Electrical Engineers drawings and specification.
Copyright of this drawing and all the information it contains is the sole property of OEA and may not be reproduced or used for any purpose without the express approval of the authors

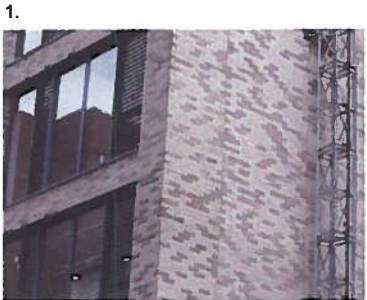

1. Michelmersh Synthesis S09 brick in situ Mortar to be light grey to match image

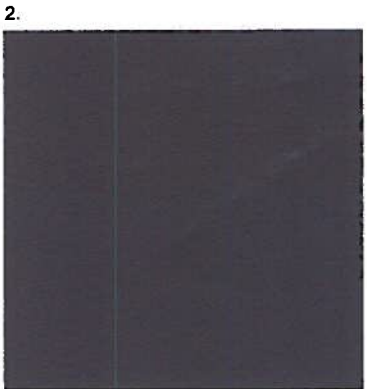

2. RAL 7011 window frame colour

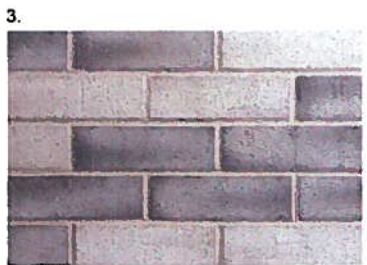

3. Michelmersh Synthesis S09 brick

181570


dwg status:

PRELIMINARY				
D	View range expanded, section added	31/05/18	AH	
C	Brick updated, shadow added	23/08/18	AH	
B	Brick size change	04/06/18	AH	
A	Tender issue	23/02/18	AW	
Rev	Description	Date	By	Chk

Silver Street 79 LLP

oea	
oconnell east architects 63 Newton Street, Manchester, M1 1ET t: 0161 639 9300 f: 0161 833 1630	
dwg title:	Sample Panel
job title:	79 Silver Street, Reading
scale:	1 : 25 @ A1
date:	02/22/18
dwg no:	1609_21_001
drawn:	AH
job no:	1609
rev:	D

SECTION A

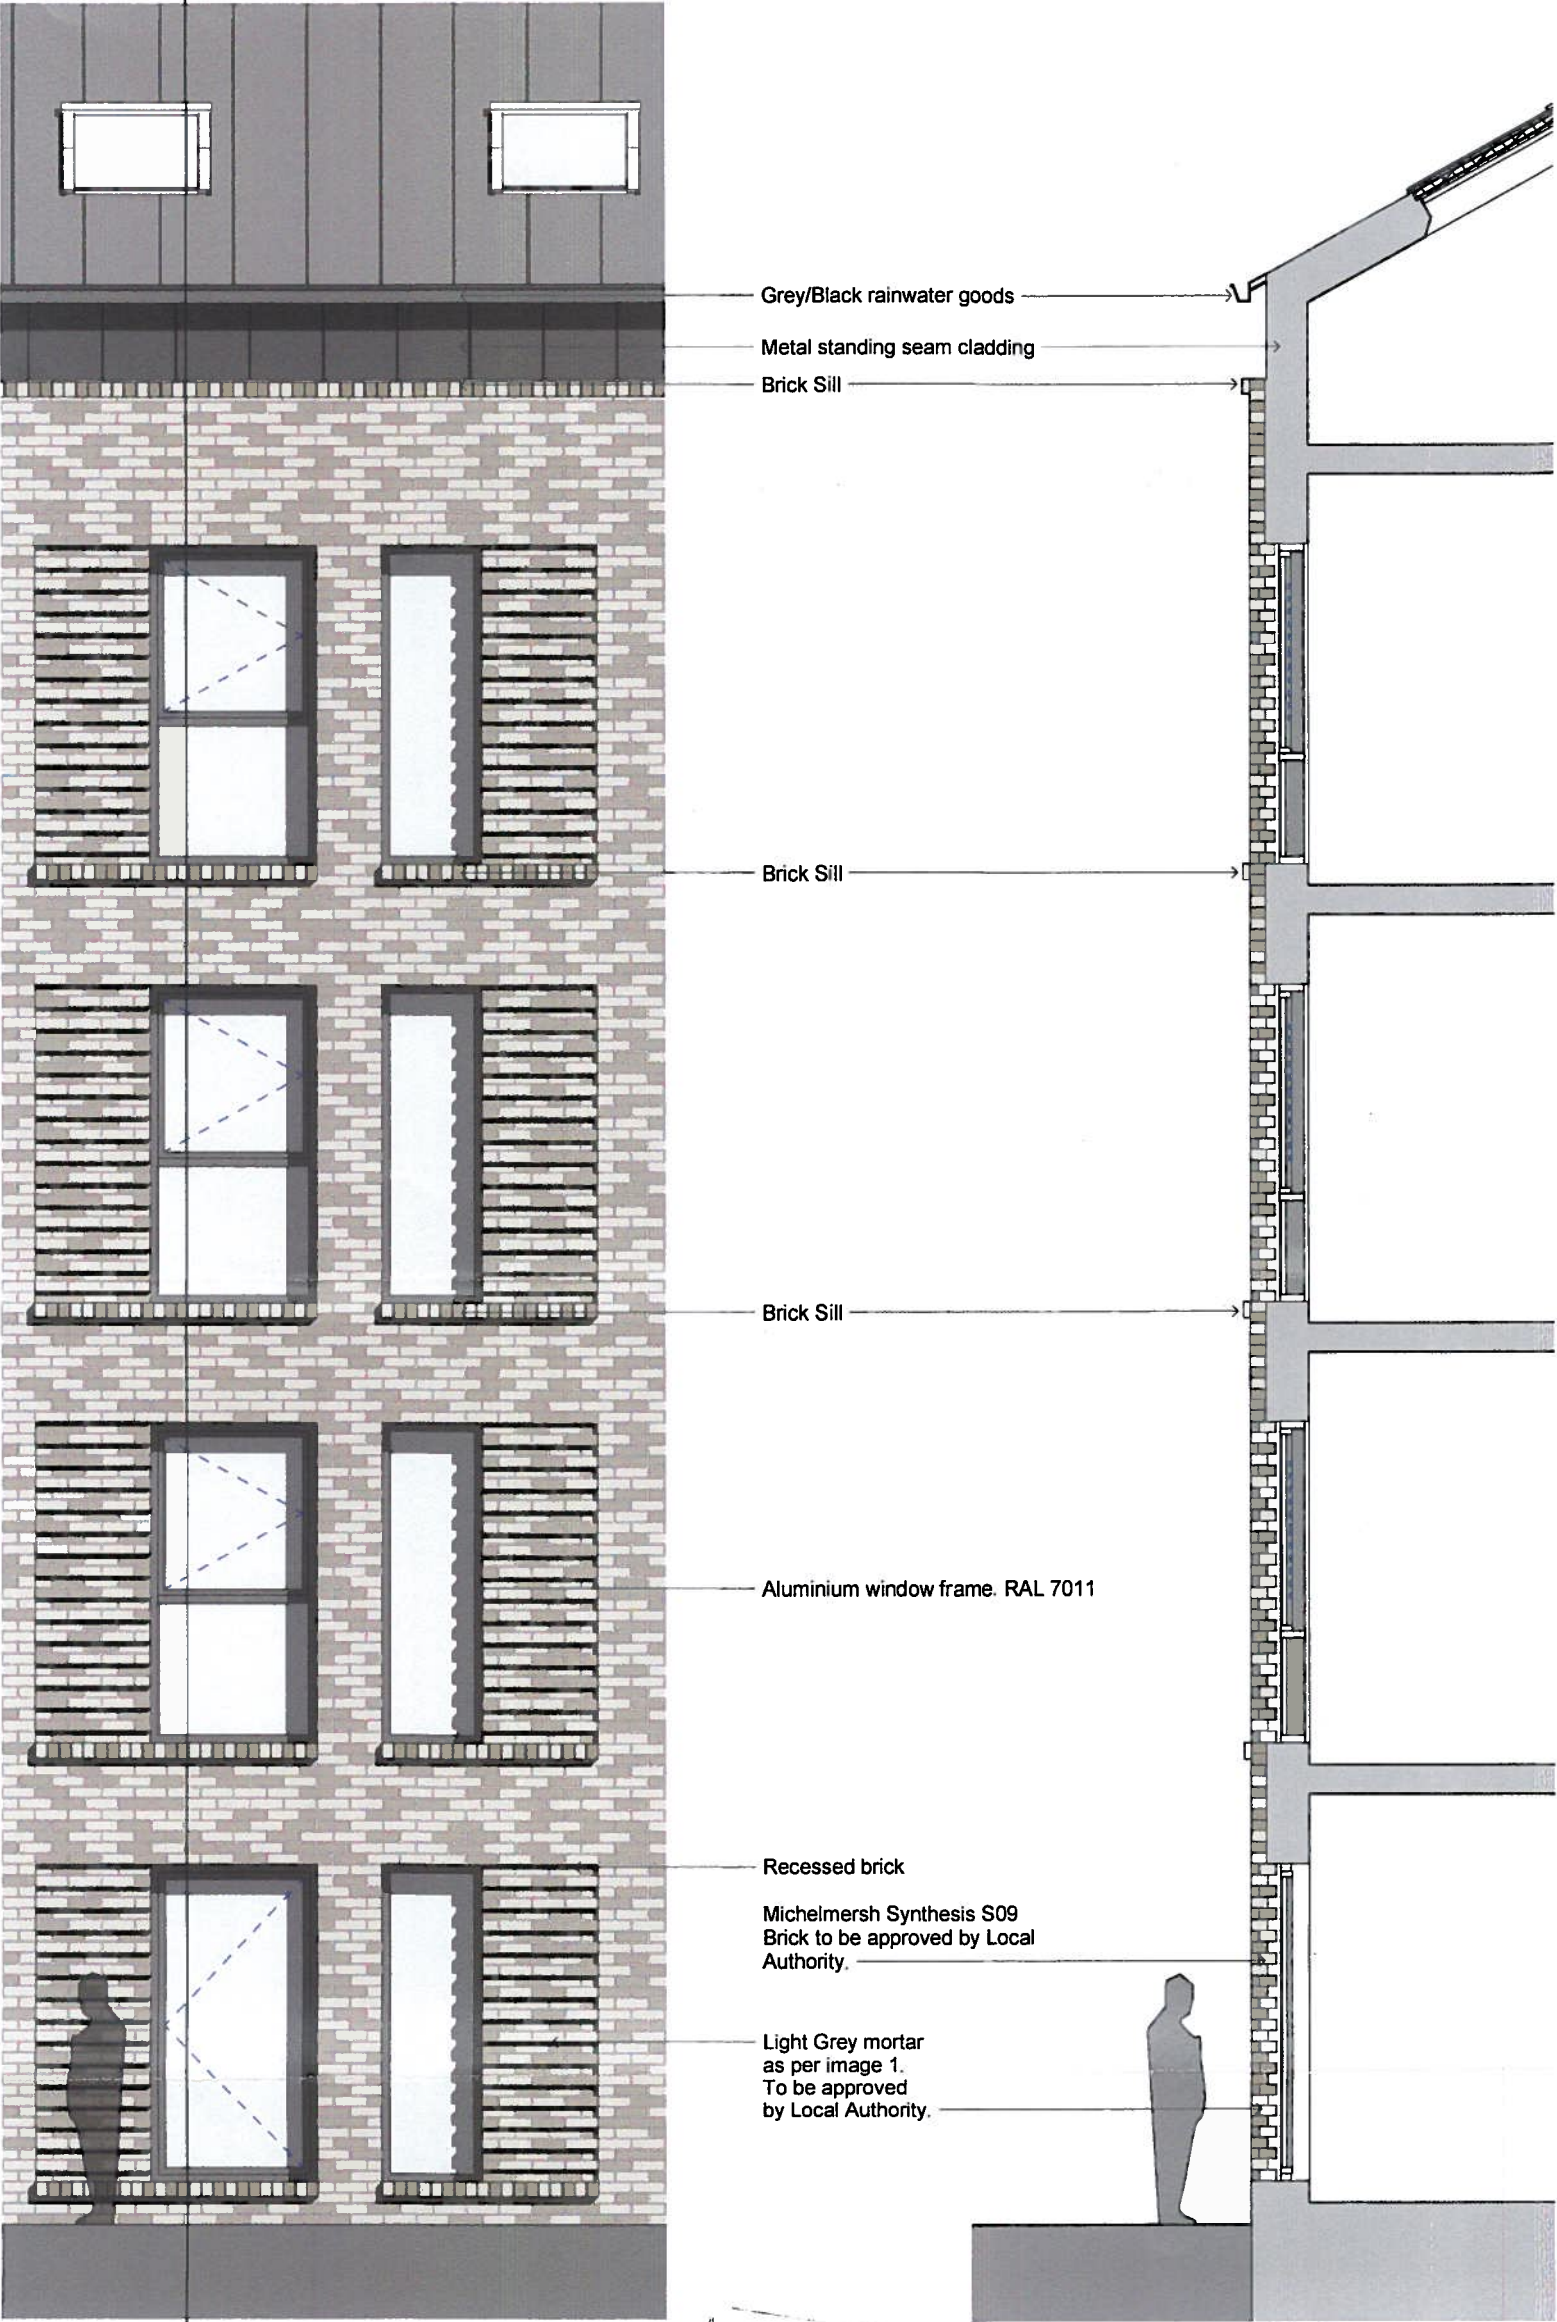

Feature Brick Panel Elevation
1 : 25

Section A - Feature brick panel
1 : 25

READING BOROUGH COUNCIL
- 4 SEP 2018
PLANNING