



Existing Block Plan 1:500

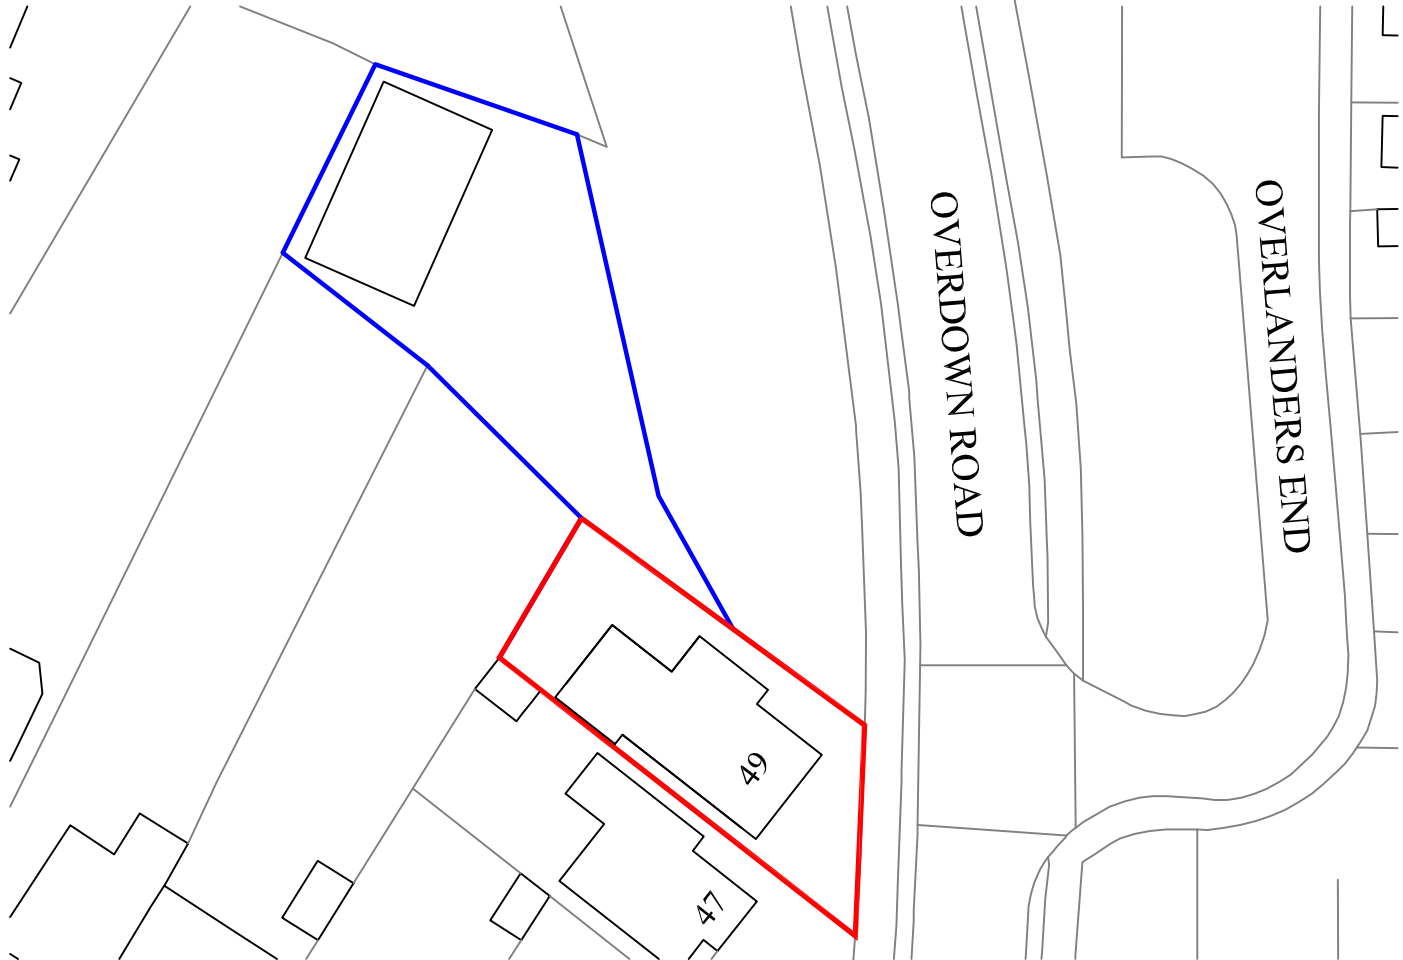

Proposed Block Plan 1:500

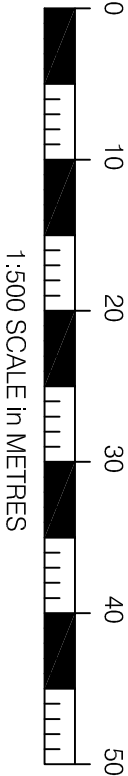

NOTES:

This drawing is to be read in conjunction with all relevant Architects and Engineers drawings. Only figured dimensions are to be used, for construction, all dimensions are to be verified on site prior to work commencing.

REV	AMENDMENT	DATE
-----	-----------	------

TITLE
49 Overdown Road,
Reading RG31 6NH

Existing & Proposed
Block Plans

DATE	SCALE 1:500 @ A3
DRAWN	APPROVED

Collins Architecture

DRAWING STATUS
APPROVAL

DRAWING No	REV
202	