


LOCPLAN

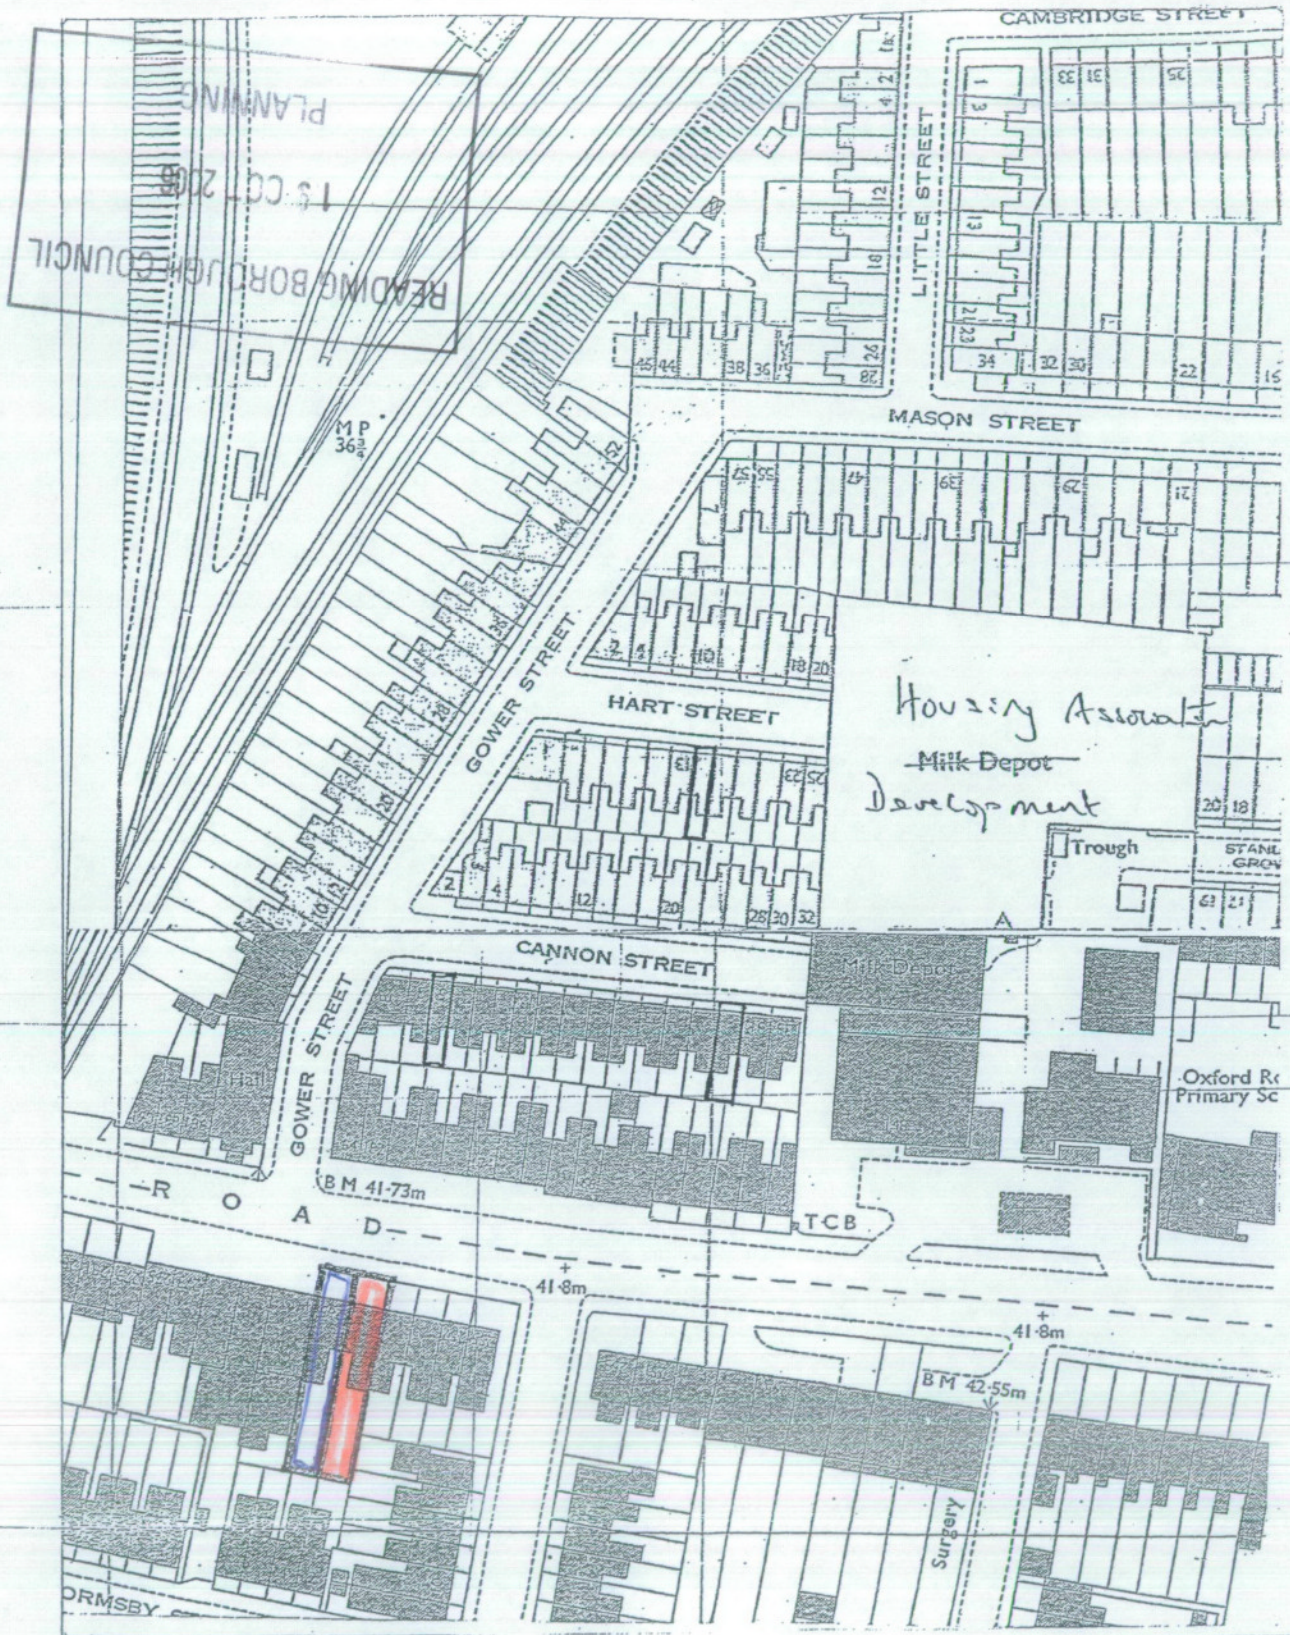

HASLAM'S
0118 960 1010

Email: info@haslams-surveyors.co.uk Fax: 0118 960 1022
 156 Friar Street Reading Berkshire RG1 1HH

263 & 265 OXFORD ROAD
 READING


061267

Scale: 1:1250

Ref: 23011

Date: OCTOBER 2006

Reproduced from the Ordnance Survey map with the sanction of the Controller of H.M. Stationery Office. Crown copyright reserved.

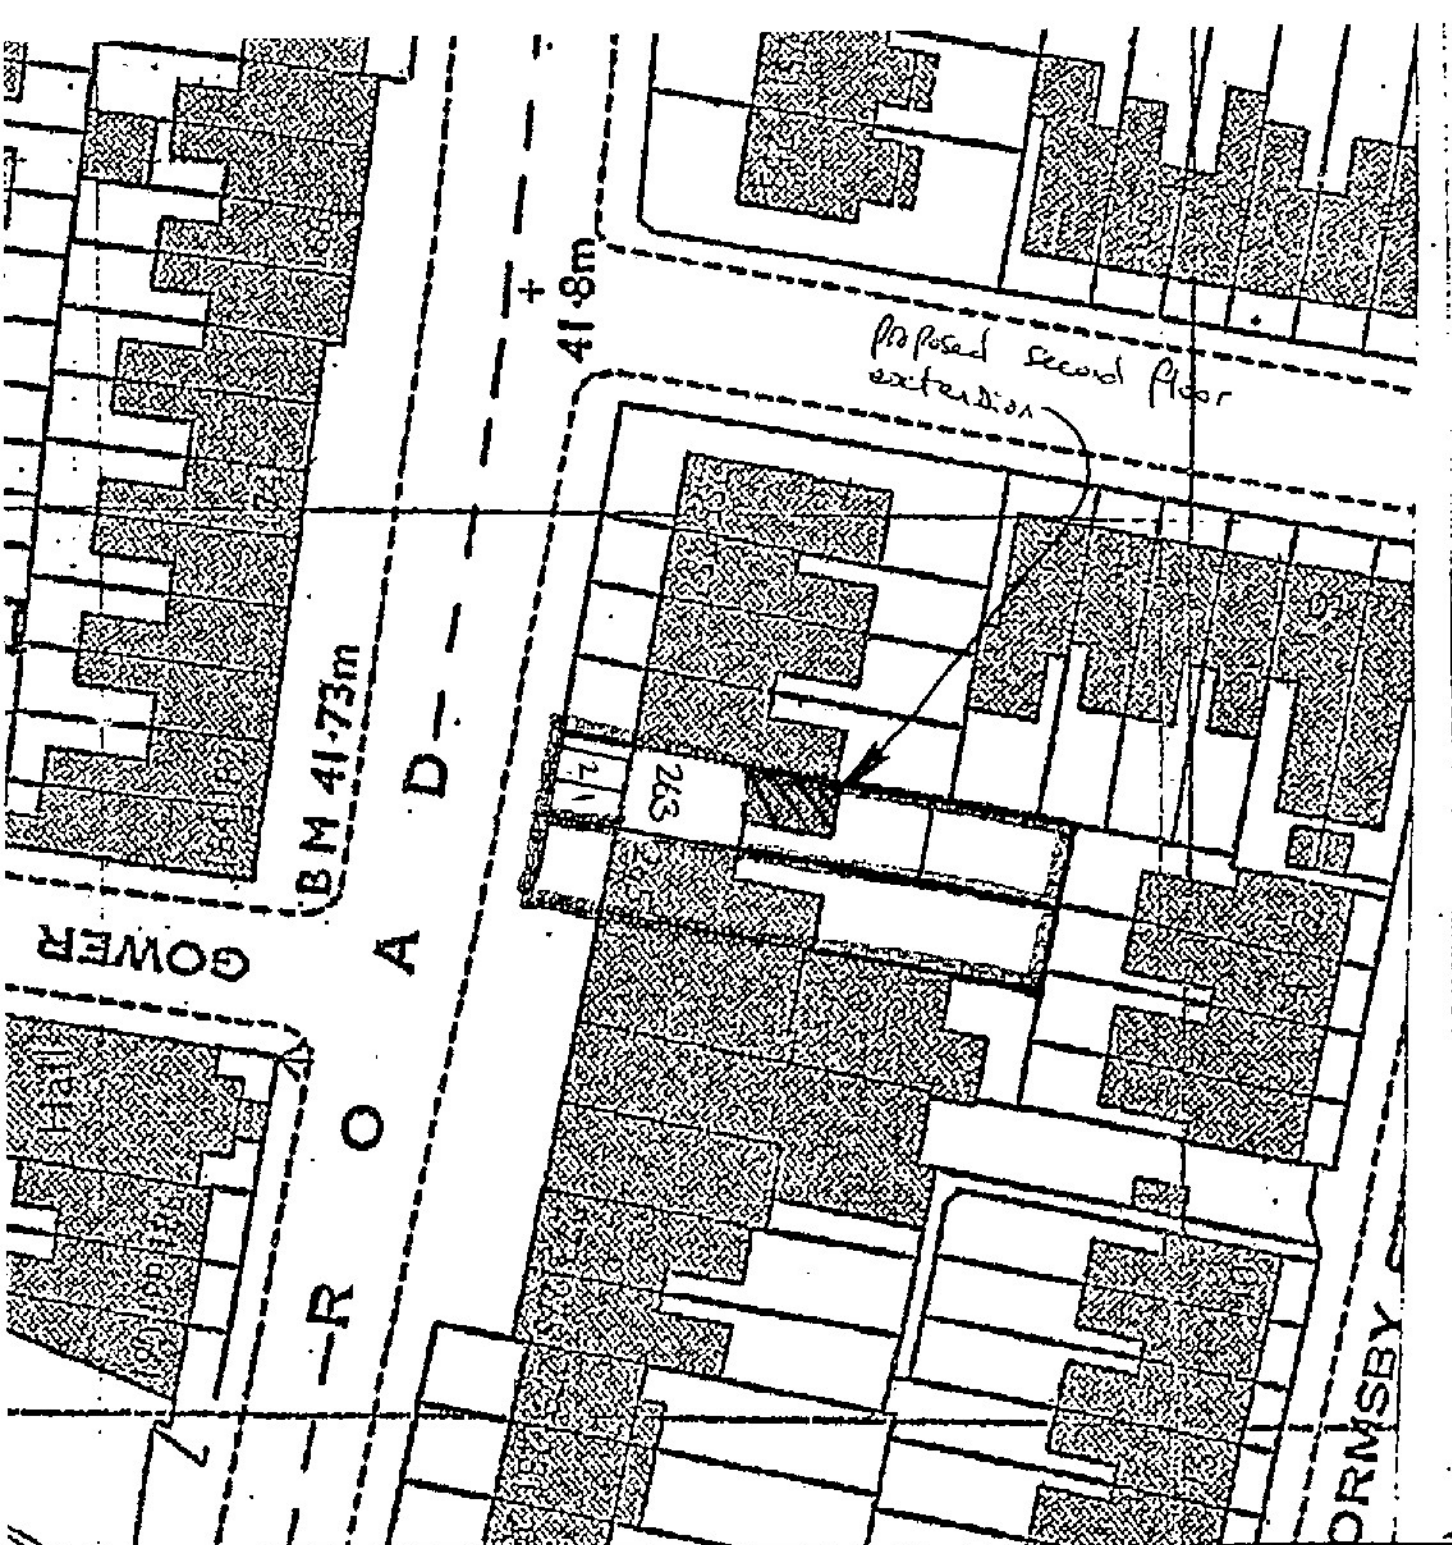

051267

Block Plan 1:500

263, Oxford Road Reading

1-2 = parking bays 4.2m x 4.8m.

READING BOROUGH COUNCIL

19 OCT 2006

PLANNING