


ALL DIMENSIONS TO BE CHECKED ON SITE.



DO NOT SCALE FROM THIS DRAWING EXCEPT FOR THE PURPOSES OF LOCAL AUTHORITY PLANNING

rev	date	description
A	30.09.19	Red line revised to include external seating AD

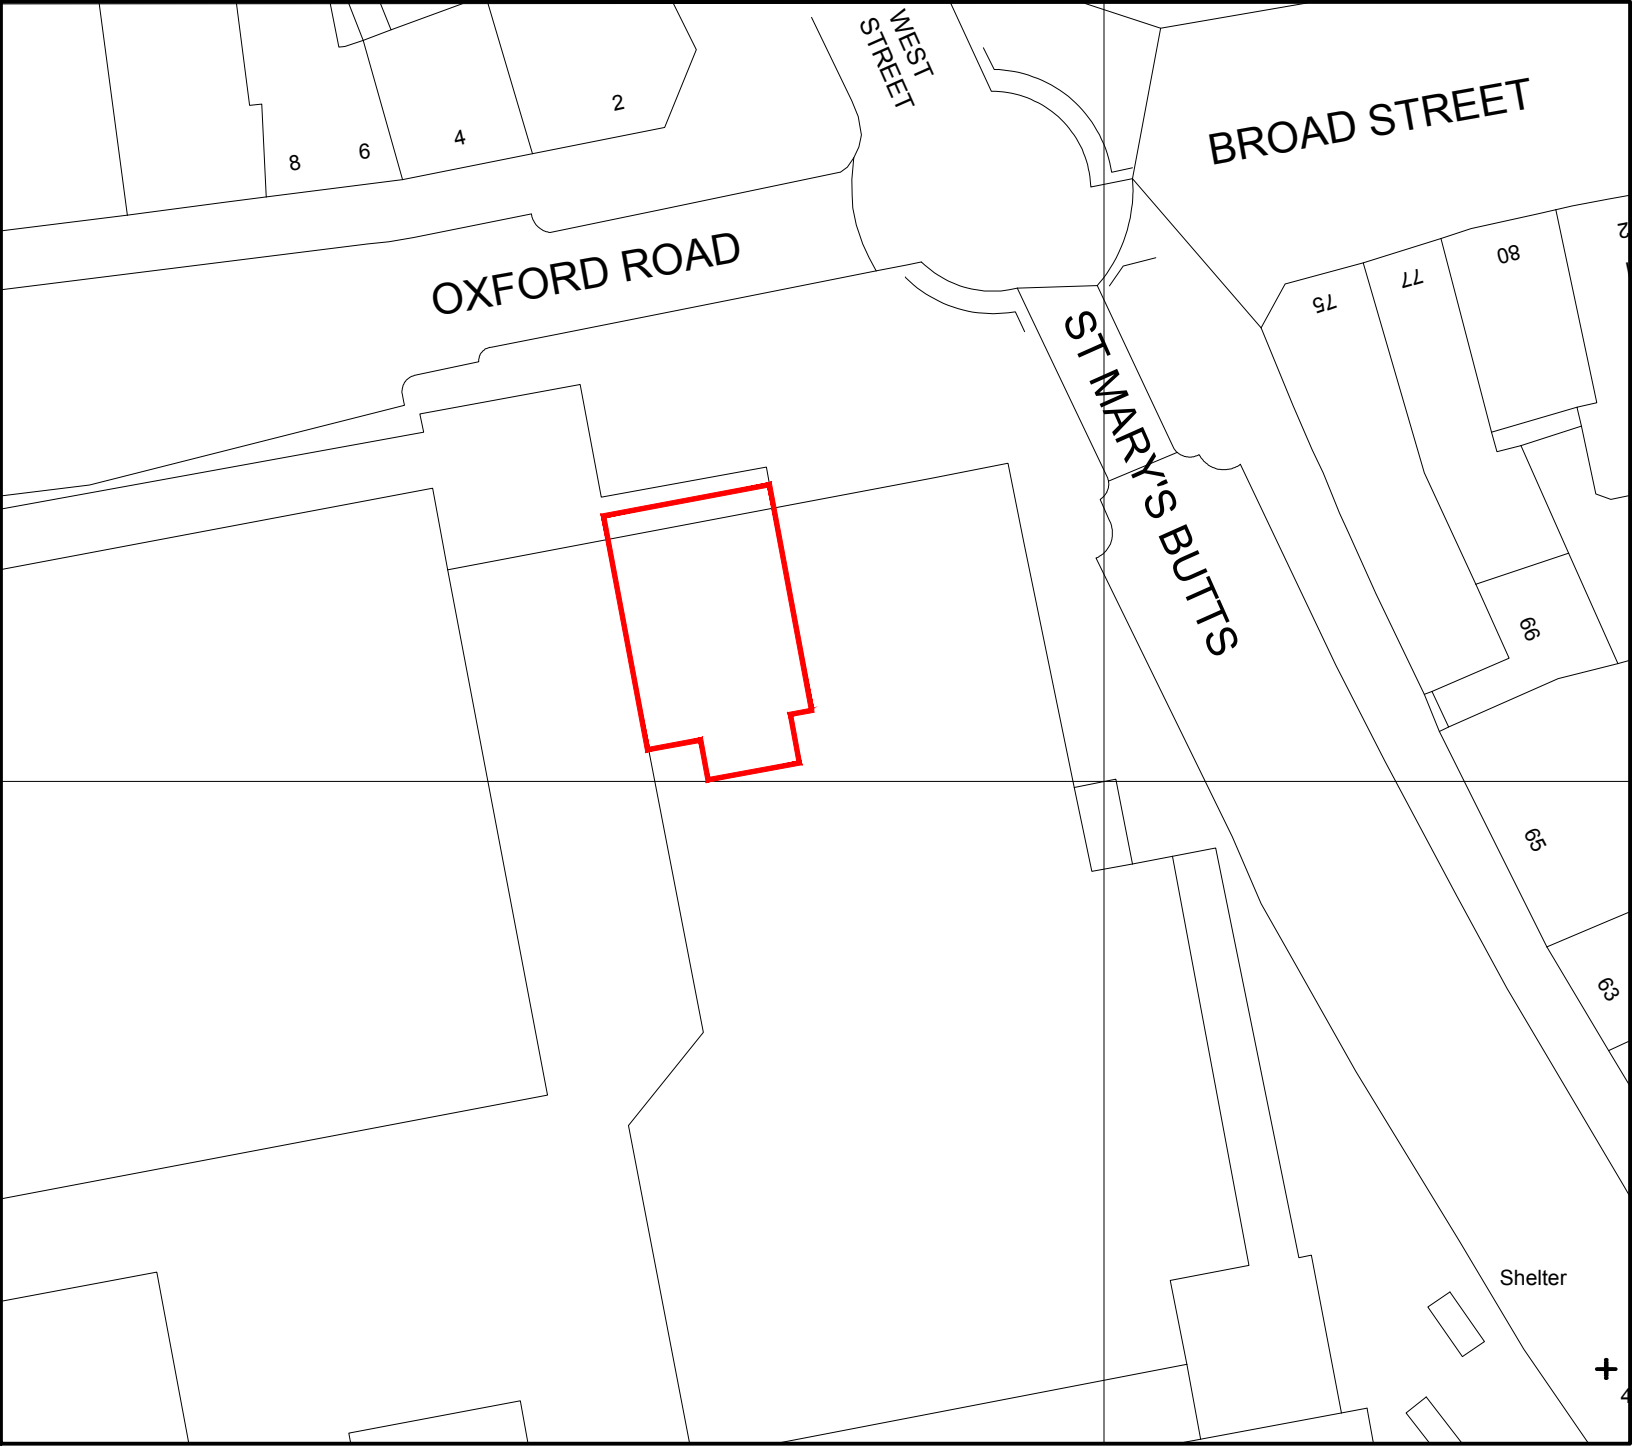

proposed store block plan

scale - 1:500 @ A3

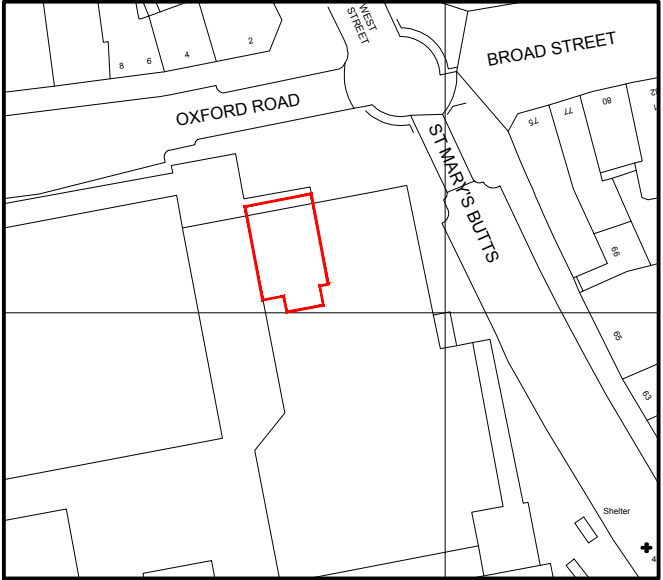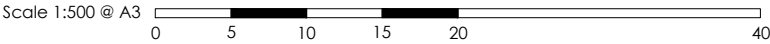

proposed store site location plan

scale - 1:1250 @ A3



OUTLINE OF STORE

HONE EDWARDS ASSOCIATES

Design Studio
Millars Three
Southmill Road
Bishop's Stortford
Herts, CM23 3DH
email: firstname.lastname@honeedwards.co.uk

Tel: 01279 758545
Fax: 01279 757730

address

TACO BELL
READING
UNIT 207-211
7-9 OXFORD ROAD
BROAD STREET MALL

drawing title

SITE LOCATION AND
BLOCK PLAN

drawing no.	revision
G012/2997	A
drawn by	checked
AD	JE
scale	date
1:500 @ A3	SEPT 2019