


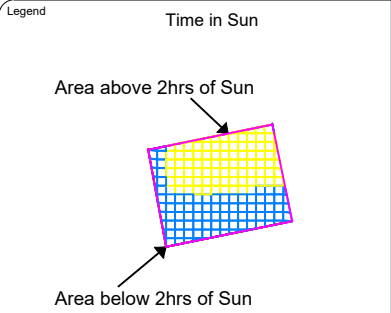

AREA 1	AREA 2	AREA 3	AREA 4	AREA 5	AREA 6
Total Area - 1632.39 Sq m	Total Area - 849.58 Sq m	Total Area - 479.53 Sq m	Total Area - 1487.83 Sq m	Total Area - 390.11 Sq m	Total Area - 2625.07 Sq m
< 2 hours - 39.36%	< 2 hours - 5.71%	< 2 hours - 22.92%	< 2 hours - 2.54%	< 2 hours - 0.00%	< 2 hours - 70.05%
> 2 hours - 60.64%	> 2 hours - 94.29%	> 2 hours - 77.08%	> 2 hours - 97.46%	> 2 hours - 100.00%	> 2 hours - 29.95%

This drawing is Copyright © of GVA Grimley Limited.
Do not scale this drawing.
All dimensions to be checked on site. Drawing to be read in conjunction with any specifications, schedules and Consultants drawings and details.



Sources of Information

EXISTING BUILDING
MBS survey 3D Model received 07 June 2018
MBS16_841 Broad Street Mall, Reading.dwg

SURROUNDING BUILDINGS
Corstorphine & Wright Architects proposal 3D model
02 Nov 2018
16428-3D View - Exploded

Accutities wide area model received 01 April 2018
000222-Broad Street Mall,Reading_HD_MASTER.dwg

PROPOSED BUILDING
Ajoining Hosier Street masterplan document
Hosier St Development Framework.pdf
received 21 May 2018



08449 02 03 04
GVA Schatunowski Brooks
65 Gresham Street, London, EC2V 7NQ
www.gva.co.uk

Project Name
BROAD STREET MALL READING


Client
INCEPTION (READING) SARL

Drawing Title
TIME IN SUN MARCH 21st 0600 to 1800
SITE 1 - 6 (EXISTING)

Drawn By AI	Chk'd By -	Scale @ A3 -	Date 20 NOV 2018
----------------	---------------	-----------------	---------------------


Project No. BR167/14	Drawing No. BRE/136	Revision -
-------------------------	------------------------	---------------

SHOG : Development & Cumulative Massing

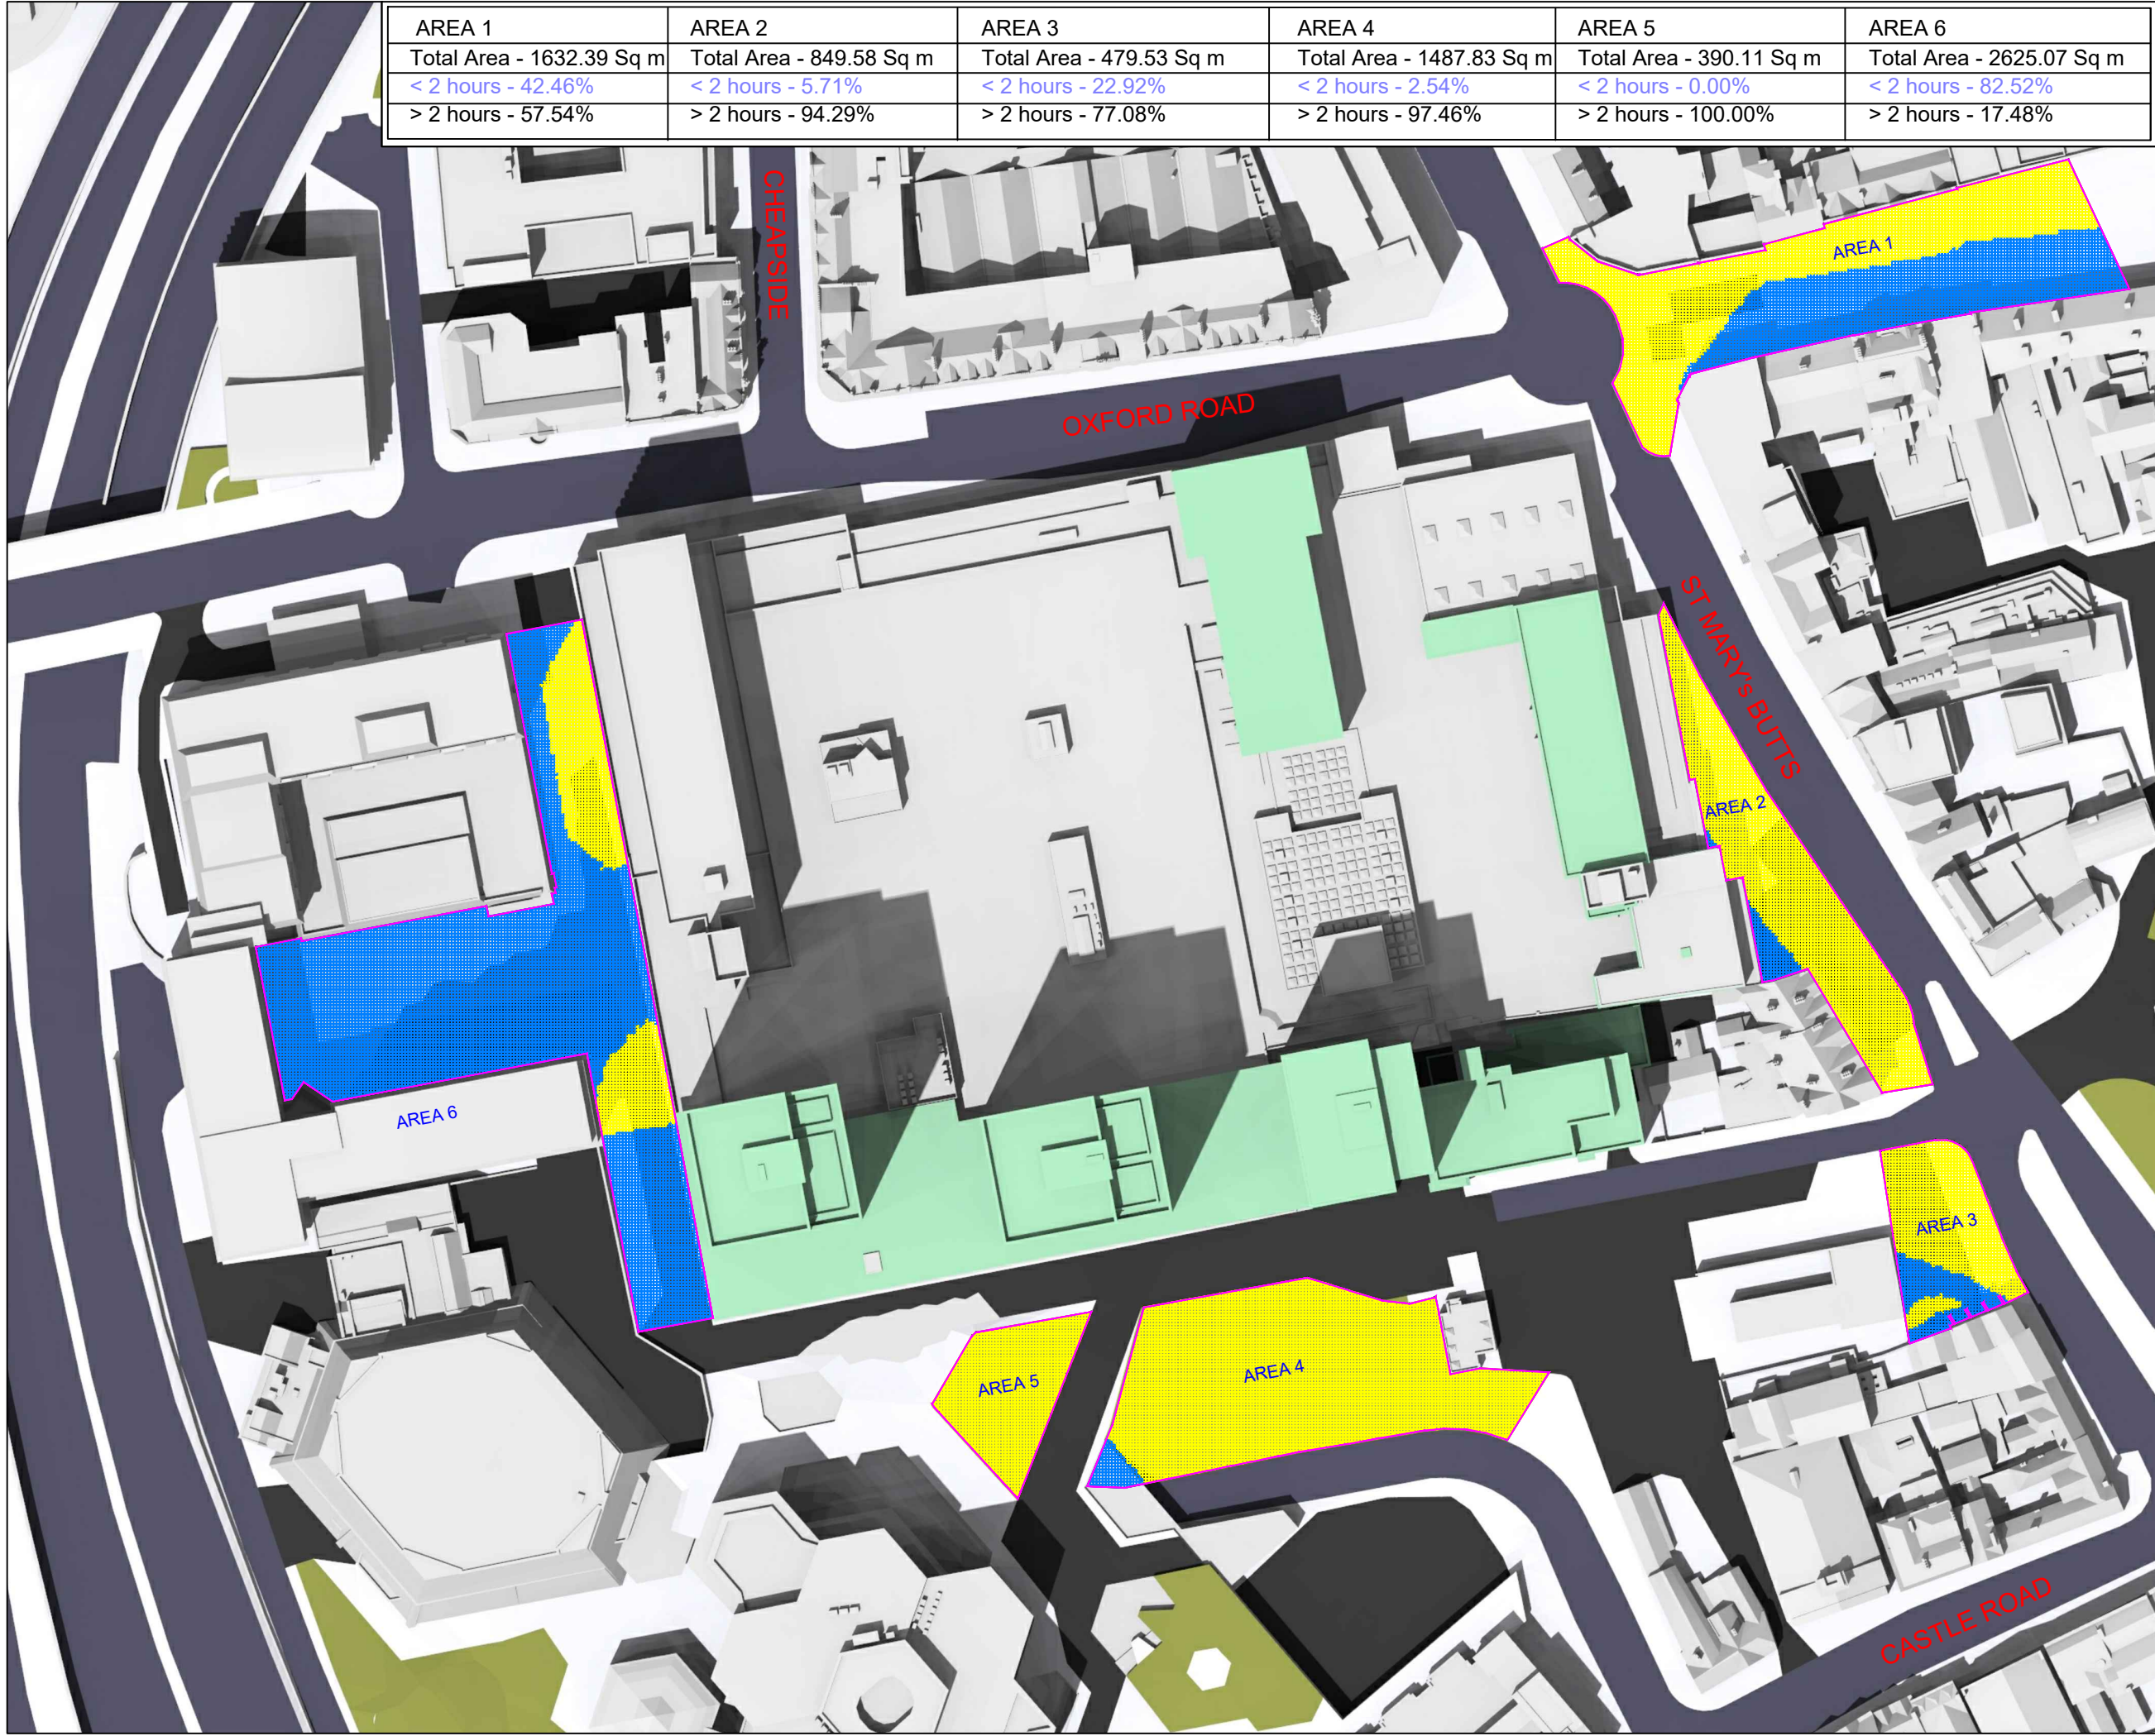

AREA 1	AREA 2	AREA 3	AREA 4	AREA 5	AREA 6
Total Area - 1632.39 Sq m	Total Area - 849.58 Sq m	Total Area - 479.53 Sq m	Total Area - 1487.83 Sq m	Total Area - 390.11 Sq m	Total Area - 2625.07 Sq m
< 2 hours - 42.46%	< 2 hours - 5.71%	< 2 hours - 22.92%	< 2 hours - 2.54%	< 2 hours - 0.00%	< 2 hours - 82.52%
> 2 hours - 57.54%	> 2 hours - 94.29%	> 2 hours - 77.08%	> 2 hours - 97.46%	> 2 hours - 100.00%	> 2 hours - 17.48%

This drawing is Copyright © of GVA Grimley Limited.
Do not scale this drawing.
All dimensions to be checked on site. Drawing to be read in conjunction with any specifications, schedules and Consultants drawings and details.

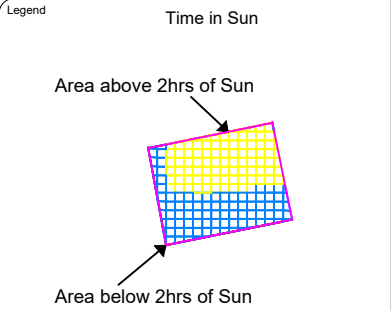

Sources of Information

EXISTING BUILDING
MBS survey 3D Model received 07 June 2018
MBS18_841 Broad Street Mall, Reading.dwg

SURROUNDING BUILDINGS
Corstorphine & Wright Architects proposal 3D model
02 Nov 2018
16428-3D View - Exploded

Accuties wide area model received 01 April 2018
000222-Broad Street Mall,Reading_HD_MASTER.dwg

PROPOSED BUILDING
Ajoining Hosier Street masterplan document
Hosier St Development Framework.pdf
received 21 May 2018



08449 02 03 04
GVA Schatunowski Brooks
65 Gresham Street, London, EC2V 7NQ
www.gva.co.uk

Project Name
BROAD STREET MALL READING

Client
INCEPTION (READING) SARL

Drawing Title
TIME IN SUN MARCH 21st 0600 to 1800
SITE 1 - 6 (PROPOSED)

Drawn By
AI

Chk'd By
-

Scale @ A3
-

Date
20 NOV 2018

Project No.
BR167/14

Drawing No.
BRE/137

Revision
-

Appendix: Daylight, Sunlight and Overshadowing

Annex 1: Key Legislation, Planning Policy & Guidance

Annex 2: Drawings – Existing Baseline, Proposed and Cumulative Scenarios

Annex 3: Daylight & Sunlight Results

Annex 4: No Sky Line Contour Drawings

Annex 5: Window Maps


Annex 6: Sun Hours on Ground Assessment

Annex 7: Transient Overshadowing Assessment

Annex 7

Transient Overshadowing Assessment

Existing – March

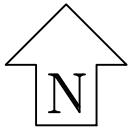

Sources of Information

EXISTING BUILDING
MBS survey 3D Model received 07 June 2018
MBS16_841 Broad Street Mall, Reading.dwg

SURROUNDING BUILDINGS
Corstorphine & Wright Architects proposal 3D model
02 Nov 2018
16428-3D View - Exploded

Accuties wide area model received 01 April 2018
000222-Broad Street Mall,Reading_HD_MASTER.dwg

PROPOSED BUILDING
Ajoining Hosier Street masterplan document
Hosier St Development Framework.pdf
received 21 May 2018



08449 02 03 04
GVA Schatunowski Brooks
65 Gresham Street, London, EC2V 7NQ
www.gva.co.uk


Project Name
BROAD STREET MALL READING

Client
INCEPTION (READING) SARL

Drawing Title
Transient Shadow Analysis for
March 21 Existing

Drawn By AI	Chk'd By -	Scale @ A3 N/A	Date 20 NOV 2018
----------------	---------------	-------------------	---------------------

Project No. BR167/15	Drawing No. BRE/138	Revision -
-------------------------	------------------------	---------------

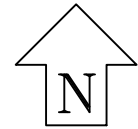

Sources of Information

EXISTING BUILDING
MBS survey 3D Model received 07 June 2018
MBS16_841 Broad Street Mall, Reading.dwg

SURROUNDING BUILDINGS
Corstorphine & Wright Architects proposal 3D model
02 Nov 2018
16428-3D View - Exploded

Accuties wide area model received 01 April 2018
000222-Broad Street Mall,Reading_HD_MASTER.dwg

PROPOSED BUILDING
Ajoining Hosier Street masterplan document
Hosier St Development Framework.pdf
received 21 May 2018



08449 02 03 04
GVA Schatunowski Brooks
65 Gresham Street, London, EC2V 7NQ
www.gva.co.uk


Project Name
BROAD STREET MALL READING

Client
INCEPTION (READING) SARL

Drawing Title
Transient Shadow Analysis for
March 21 Existing

Drawn By AI	Chk'd By -	Scale @ A3 N/A	Date 20 NOV 2018
----------------	---------------	-------------------	---------------------

Project No. BR167/15	Drawing No. BRE/139	Revision -
-------------------------	------------------------	---------------

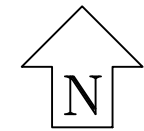

Sources of Information

EXISTING BUILDING
MBS survey 3D Model received 07 June 2018
MBS16_841 Broad Street Mall, Reading.dwg

SURROUNDING BUILDINGS
Corstorphine & Wright Architects proposal 3D model
02 Nov 2018
16428-3D View - Exploded

Accuties wide area model received 01 April 2018
000222-Broad Street Mall,Reading_HD_MASTER.dwg

PROPOSED BUILDING
AJoining Hosier Street masterplan document
Hosier St Development Framework.pdf
received 21 May 2018

GVA

08449 02 03 04
GVA Schatunowski Brooks
65 Gresham Street, London, EC2V 7NQ
www.gva.co.uk


Project Name
BROAD STREET MALL READING

Client
INCEPTION (READING) SARL

Drawing Title
Transient Shadow Analysis for
March 21 Existing

Drawn By AI	Chk'd By -	Scale @ A3 N/A	Date 20 NOV 2018
-----------------------	----------------------	--------------------------	----------------------------

Project No. BR167/15	Drawing No. BRE/140	Revision -
--------------------------------	-------------------------------	----------------------

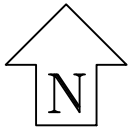

Sources of Information

EXISTING BUILDING
MBS survey 3D Model received 07 June 2018
MBS16_841 Broad Street Mall, Reading.dwg

SURROUNDING BUILDINGS
Corstorphine & Wright Architects proposal 3D model
02 Nov 2018
16428-3D View - Exploded

Accuties wide area model received 01 April 2018
000222-Broad Street Mall,Reading_HD_MASTER.dwg

PROPOSED BUILDING
AJoining Hosier Street masterplan document
Hosier St Development Framework.pdf
received 21 May 2018



08449 02 03 04
GVA Schatunowski Brooks
65 Gresham Street, London, EC2V 7NQ
www.gva.co.uk


Project Name
BROAD STREET MALL READING

Client
INCEPTION (READING) SARL

Drawing Title
Transient Shadow Analysis for
March 21 Existing

Drawn By AI	Chk'd By -	Scale @ A3 N/A	Date 20 NOV 2018
----------------	---------------	-------------------	---------------------

Project No. BR167/15	Drawing No. BRE/141	Revision -
-------------------------	------------------------	---------------

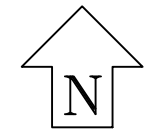

Sources of Information

EXISTING BUILDING
MBS survey 3D Model received 07 June 2018
MBS16_841 Broad Street Mall, Reading.dwg

SURROUNDING BUILDINGS
Corstorphine & Wright Architects proposal 3D model
02 Nov 2018
16428-3D View - Exploded


Accuties wide area model received 01 April 2018
000222-Broad Street Mall,Reading_HD_MASTER.dwg

PROPOSED BUILDING
Ajoining Hosier Street masterplan document
Hosier St Development Framework.pdf
received 21 May 2018



08449 02 03 04
GVA Schatunowski Brooks
65 Gresham Street, London, EC2V 7NQ
www.gva.co.uk

Project Name BROAD STREET MALL READING			
Client INCEPTION (READING) SARL			
Drawing Title Transient Shadow Analysis for March 21 Existing			
Drawn By AI	Chk'd By -	Scale @ A3 N/A	Date 20 NOV 2018
Project No. BR167/15	Drawing No. BRE/142	Revision -	

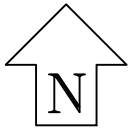

Sources of Information

EXISTING BUILDING

MBS survey 3D Model received 07 June 2018
MBS16_841 Broad Street Mall, Reading.dwg

SURROUNDING BUILDINGS

Corstorphine & Wright Architects proposal 3D model
02 Nov 2018
16428-3D View - Exploded

Accuties wide area model received 01 April 2018
000222-Broad Street Mall,Reading_HD_MASTER.dwg

PROPOSED BUILDING

Ajoining Hosier Street masterplan document
Hosier St Development Framework.pdf
received 21 May 2018



08449 02 03 04
GVA Schatunowski Brooks
65 Gresham Street, London, EC2V 7NQ
www.gva.co.uk

Project Name

BROAD STREET MALL READING

Client

INCEPTION (READING) SARL

Drawing Title

Transient Shadow Analysis for
March 21 Existing

Drawn By

AI

Chk'd By

-

Scale @ A3

N/A

Date

20 NOV 2018

Project No.


BR167/15

Drawing No.

BRE/143

Revision

-

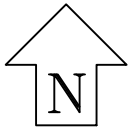

Sources of Information

EXISTING BUILDING
MBS survey 3D Model received 07 June 2018
MBS16_841 Broad Street Mall, Reading.dwg

SURROUNDING BUILDINGS
Corstorphine & Wright Architects proposal 3D model
02 Nov 2018
16428-3D View - Exploded

Accuties wide area model received 01 April 2018
000222-Broad Street Mall,Reading_HD_MASTER.dwg

PROPOSED BUILDING
Ajoining Hosier Street masterplan document
Hosier St Development Framework.pdf
received 21 May 2018



08449 02 03 04
GVA Schatunowski Brooks
65 Gresham Street, London, EC2V 7NQ
www.gva.co.uk


Project Name
BROAD STREET MALL READING

Client
INCEPTION (READING) SARL

Drawing Title
Transient Shadow Analysis for
March 21 Existing

Drawn By AI	Chk'd By -	Scale @ A3 N/A	Date 20 NOV 2018
----------------	---------------	-------------------	---------------------

Project No. BR167/15	Drawing No. BRE/144	Revision -
-------------------------	------------------------	---------------

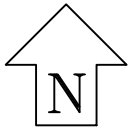

Sources of Information

EXISTING BUILDING

MBS survey 3D Model received 07 June 2018
MBS16_841 Broad Street Mall, Reading.dwg

SURROUNDING BUILDINGS

Corstorphine & Wright Architects proposal 3D model
02 Nov 2018
16428-3D View - Exploded

Accuties wide area model received 01 April 2018
000222-Broad Street Mall,Reading_HD_MASTER.dwg

PROPOSED BUILDING

Ajoining Hosier Street masterplan document
Hosier St Development Framework.pdf
received 21 May 2018



08449 02 03 04
GVA Schatunowski Brooks
65 Gresham Street, London, EC2V 7NQ
www.gva.co.uk

Project Name

BROAD STREET MALL READING

Client

INCEPTION (READING) SARL

Drawing Title

Transient Shadow Analysis for
March 21 Existing

Drawn By

AI

Chk'd By

-

Scale @ A3

N/A

Date

20 NOV 2018

Project No.


BR167/15

Drawing No.

BRE/145

Revision

-

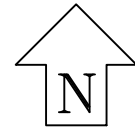

Sources of Information

- EXISTING BUILDING**
MBS survey 3D Model received 07 June 2018
MBS16_841 Broad Street Mall, Reading.dwg
- SURROUNDING BUILDINGS**
Corstorphine & Wright Architects proposal 3D model
02 Nov 2018
16428-3D View - Exploded
- Accuties wide area model received 01 April 2018
000222-Broad Street Mall,Reading_HD_MASTER.dwg
- PROPOSED BUILDING**
Ajoining Hosier Street masterplan document
Hosier St Development Framework.pdf
received 21 May 2018



08449 02 03 04
GVA Schatunowski Brooks
65 Gresham Street, London, EC2V 7NQ
www.gva.co.uk

Project Name
BROAD STREET MALL READING

Client
INCEPTION (READING) SARL

Drawing Title
Transient Shadow Analysis for
March 21 Existing

Drawn By AI	Chk'd By -	Scale @ A3 N/A	Date 20 NOV 2018
----------------	---------------	-------------------	---------------------

Project No. BR167/15	Drawing No. BRE/146	Revision -
-------------------------	------------------------	---------------