




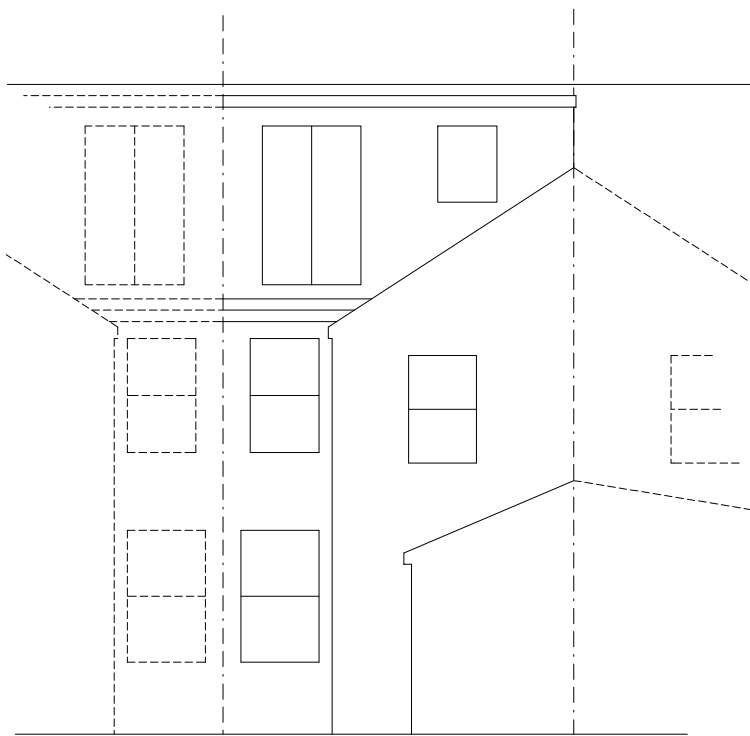


REAR

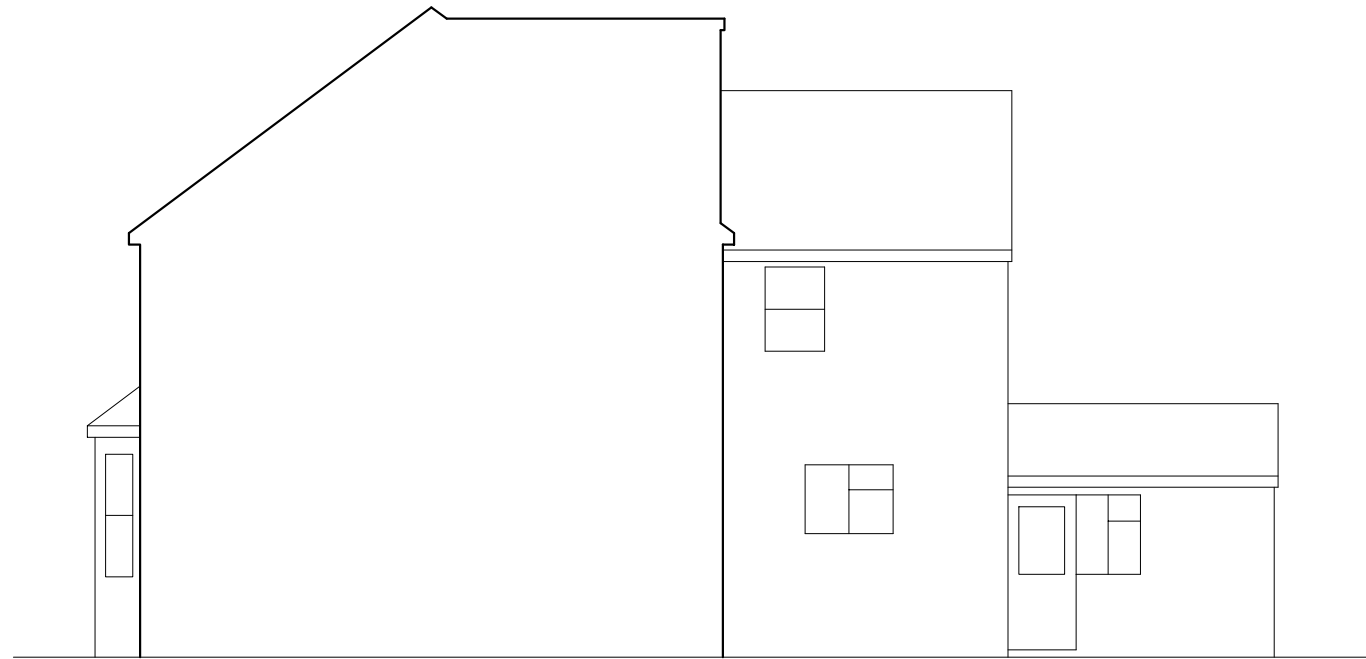


SIDE

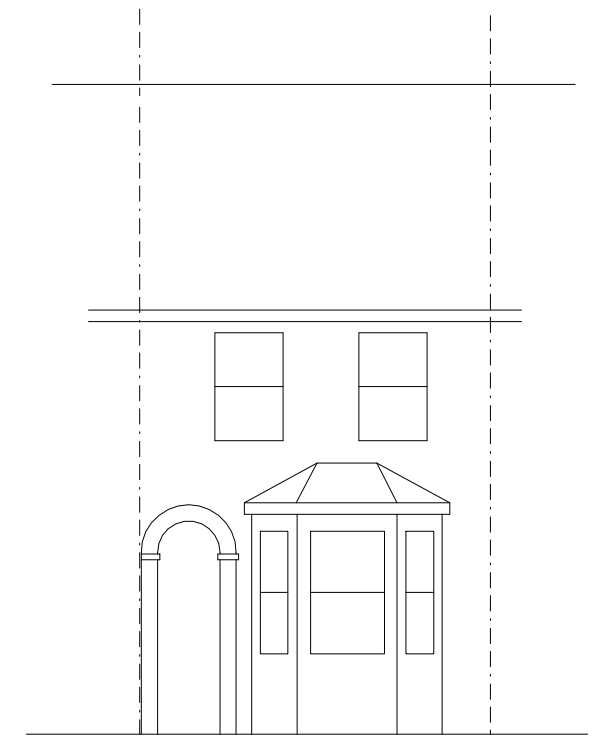


FRONT

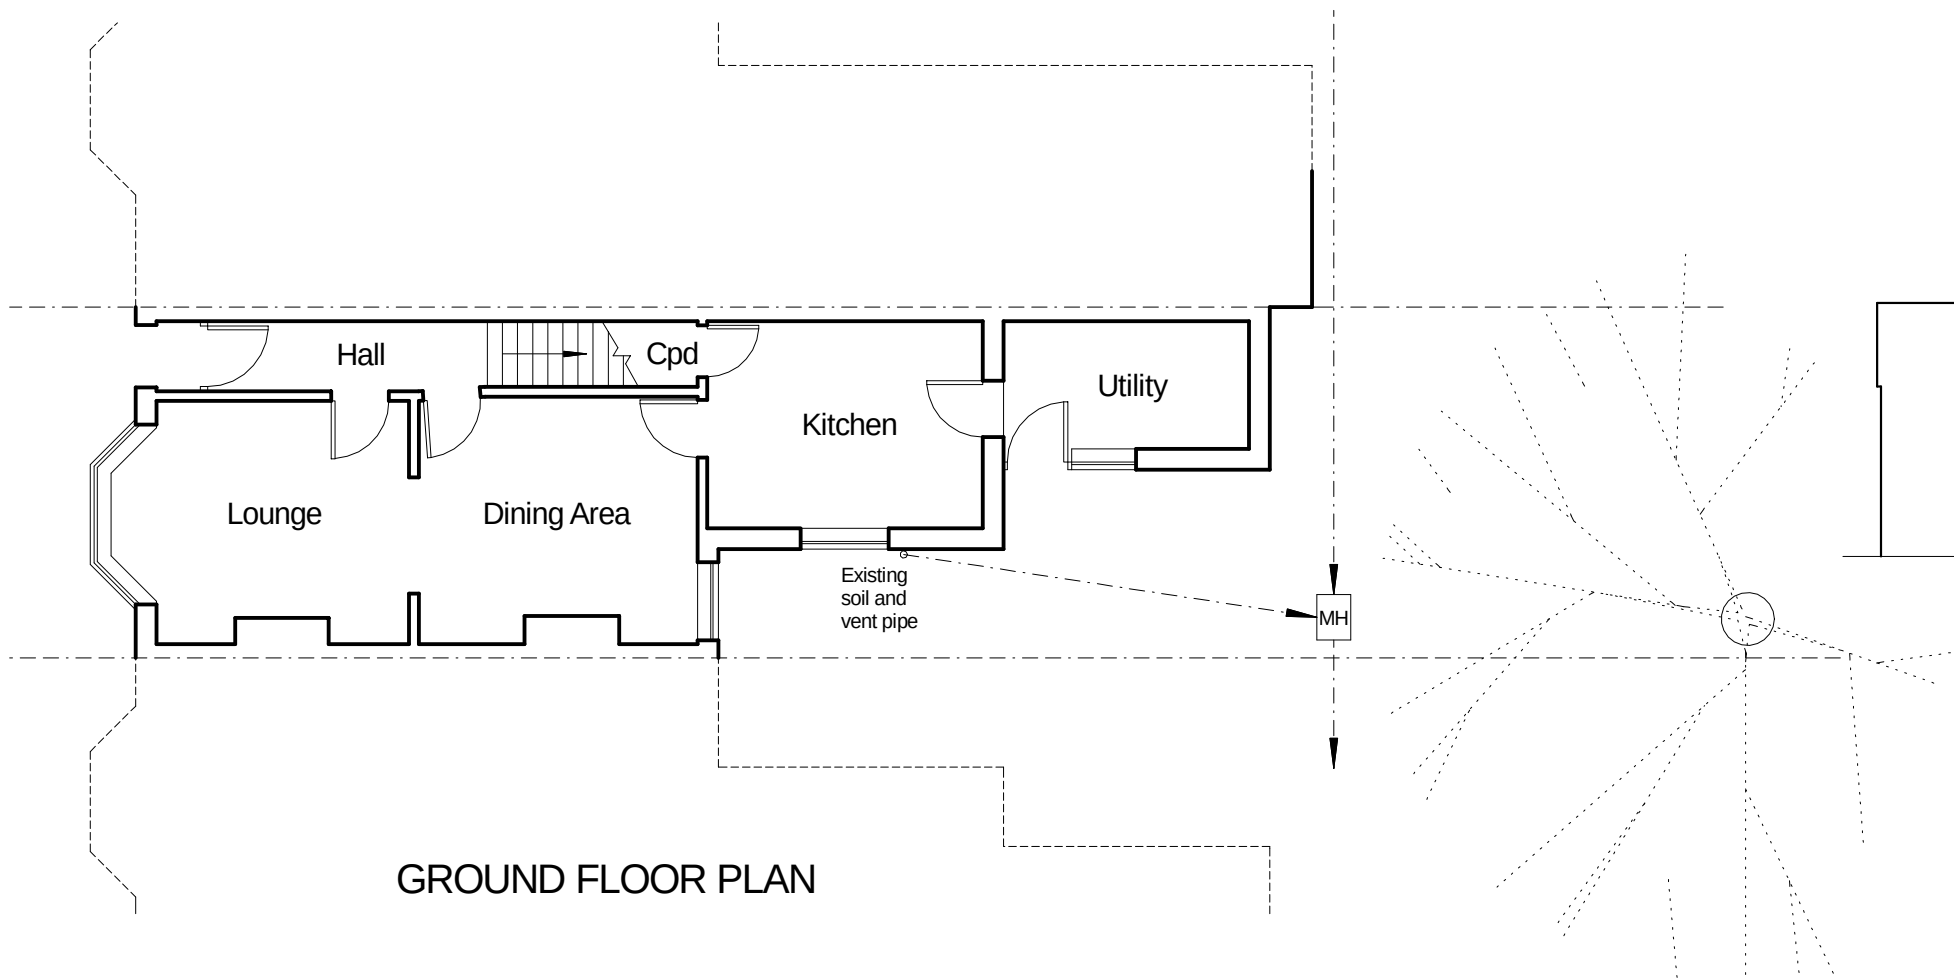

GROUND FLOOR PLAN

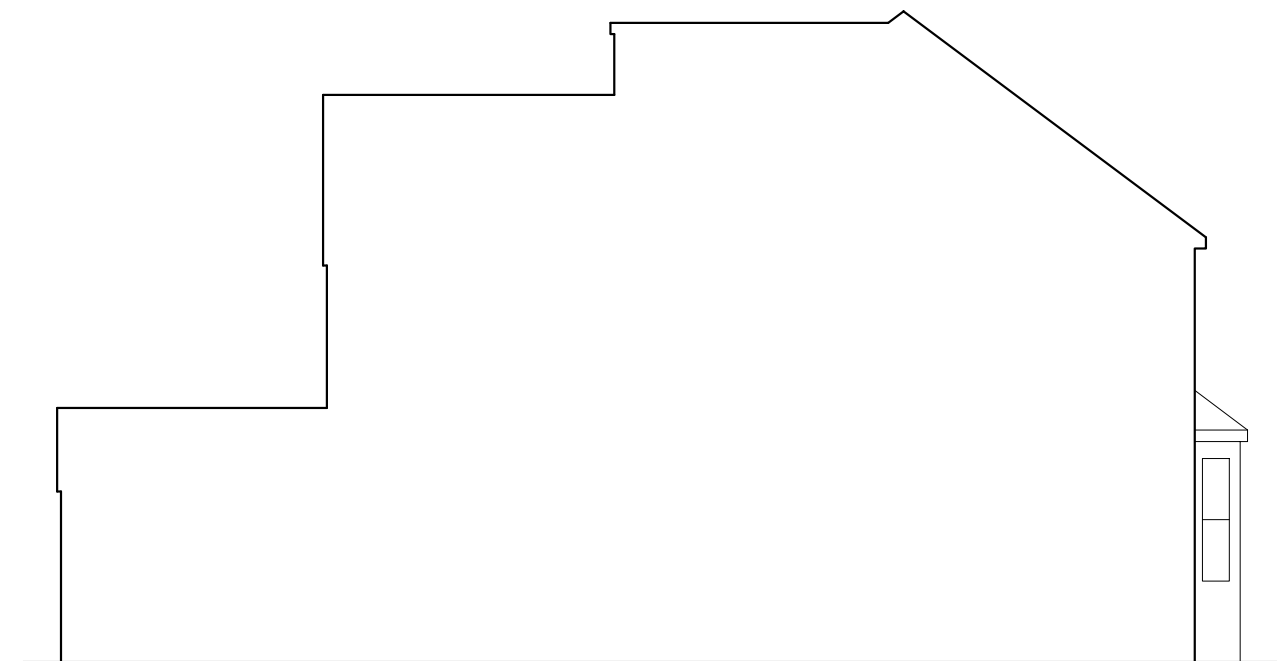

SIDE

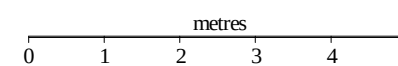

 House Alterations 1, Wilwyne Close, Caversham, Reading, Berks RG4 5EP Tel: 07864 122 313 email: housealterations@gmail.com			
Title:		EXISTING PLAN & ELEVATIONS	
Drwg No:		RITCHIE-1018-03	Scale: (A3) 1:100
			Rev: