



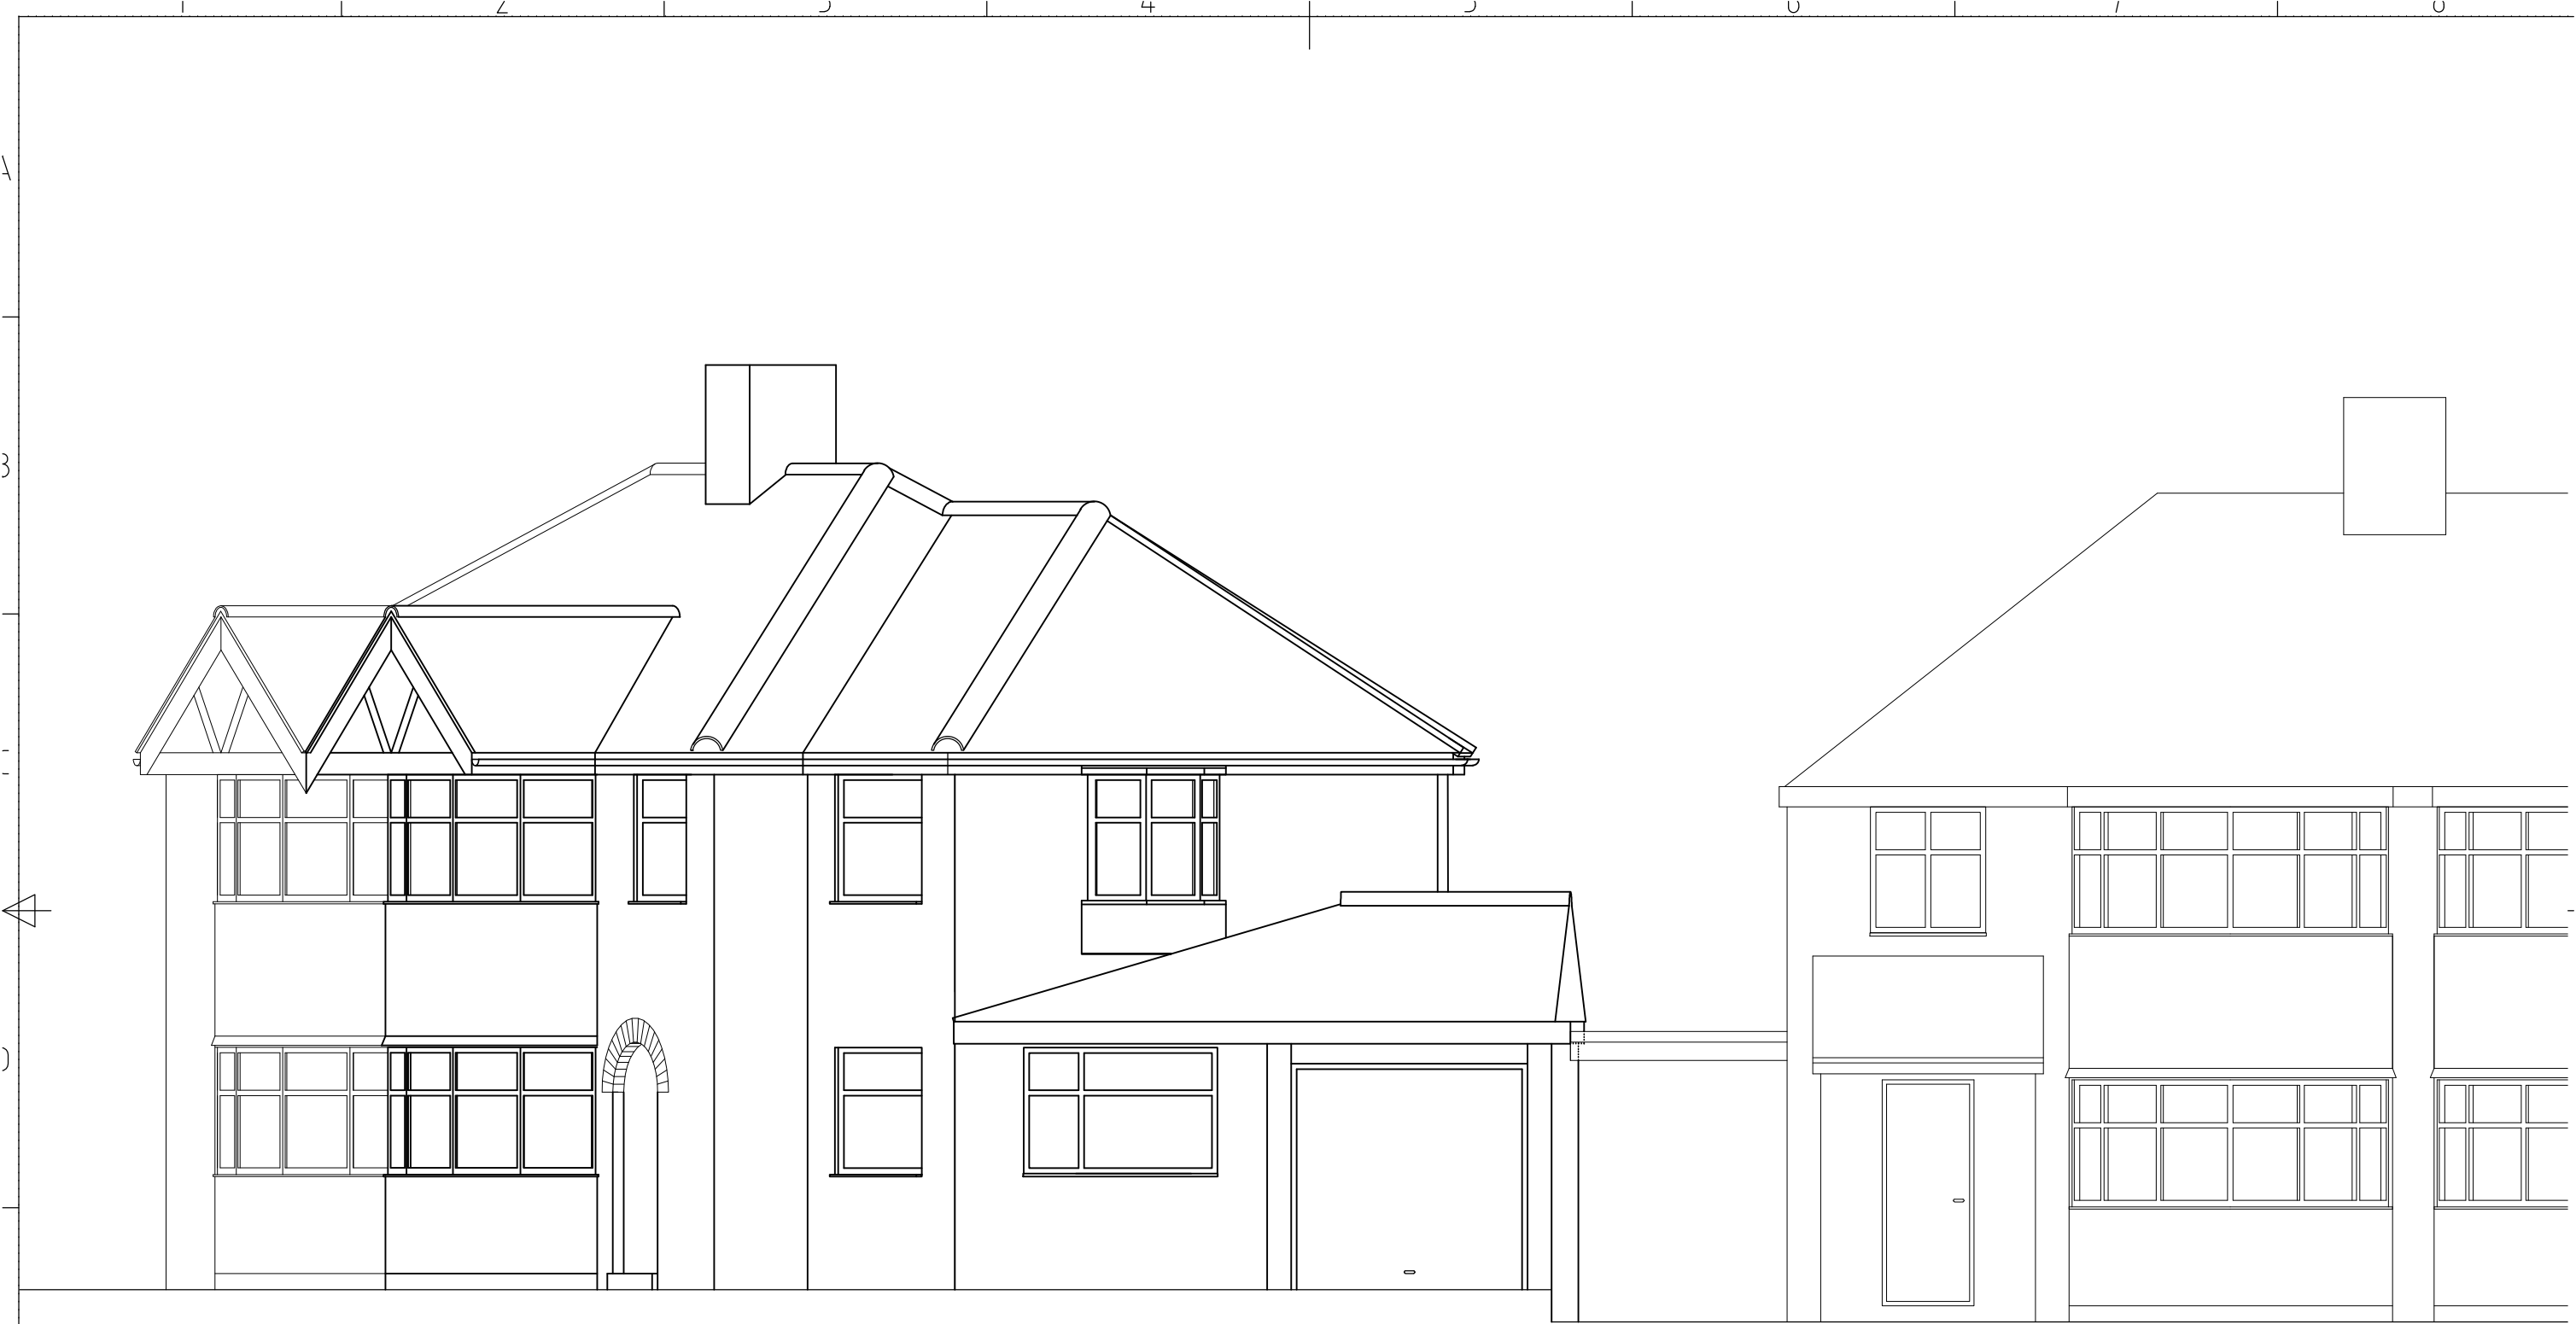

PROPOSED FRONT ON EXTENSION ELEVATION FROM BARNSDALE ROAD

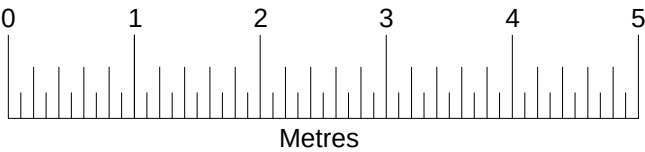

|                     |      |                    |     |                                                     |  |                                          |                                                   |                               |              |       |
|---------------------|------|--------------------|-----|-----------------------------------------------------|--|------------------------------------------|---------------------------------------------------|-------------------------------|--------------|-------|
| B                   | 6/18 | PLANNING REVISIONS | JAW | Client                                              |  | F.M. Pool                                | Trilane Limited<br>Chartered Structural Engineers | Scale 1 : 60 @ A3 1 : 85 @ A4 |              |       |
|                     |      |                    |     | Project                                             |  |                                          |                                                   | Date Nov 16                   | Engineer JAW |       |
|                     |      |                    |     | 14 Barnsdale Road<br>Reading                        |  |                                          |                                                   | Engineer                      |              |       |
| PROPOSED ELEVATIONS |      |                    |     | Whitecot<br>Sevenoaks Way<br>Orpington Kent BR5 3JE |  | tel. 01689 815 927<br>fax. 0208 302 2760 |                                                   | Dwg No.                       | 14 BR ~ E6   | Rev E |
| Rev.                | Date | Description        | Eng |                                                     |  |                                          |                                                   |                               |              |       |