




PROPOSED CYCLE RACK

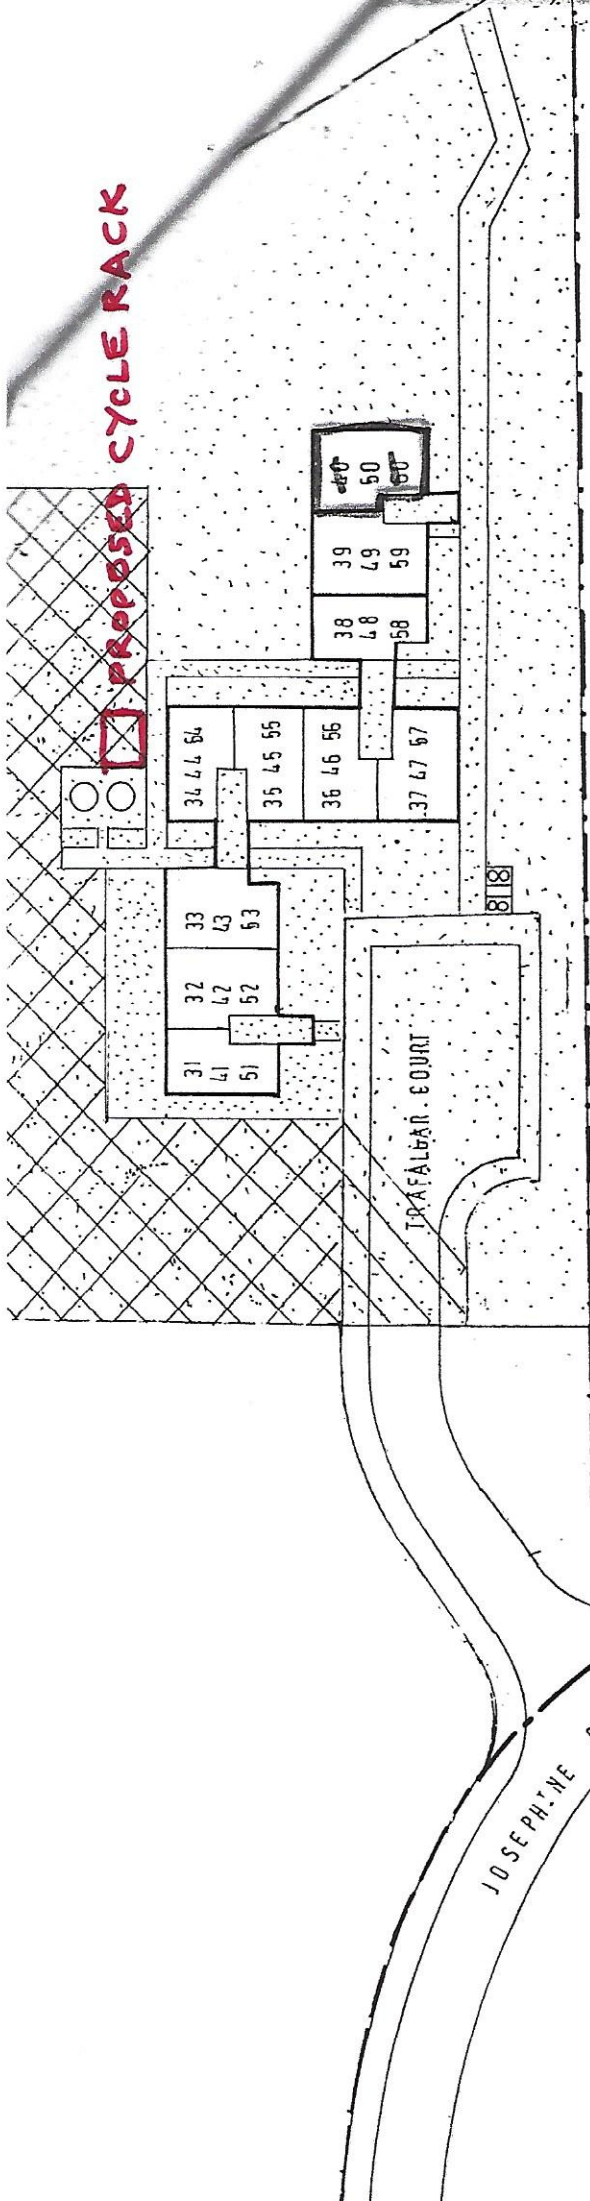


PARTICULAR R.O.V.

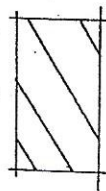

AREA OF SITE

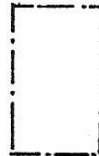

AREA OF COMMON P

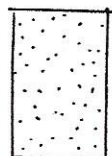

AREA OF JOINT
MANAGEMENT



BAR SCALE



SOUTH COTE ROAD