


RDG0191AB
Os Brunel House, Station Rd RG1 1LX

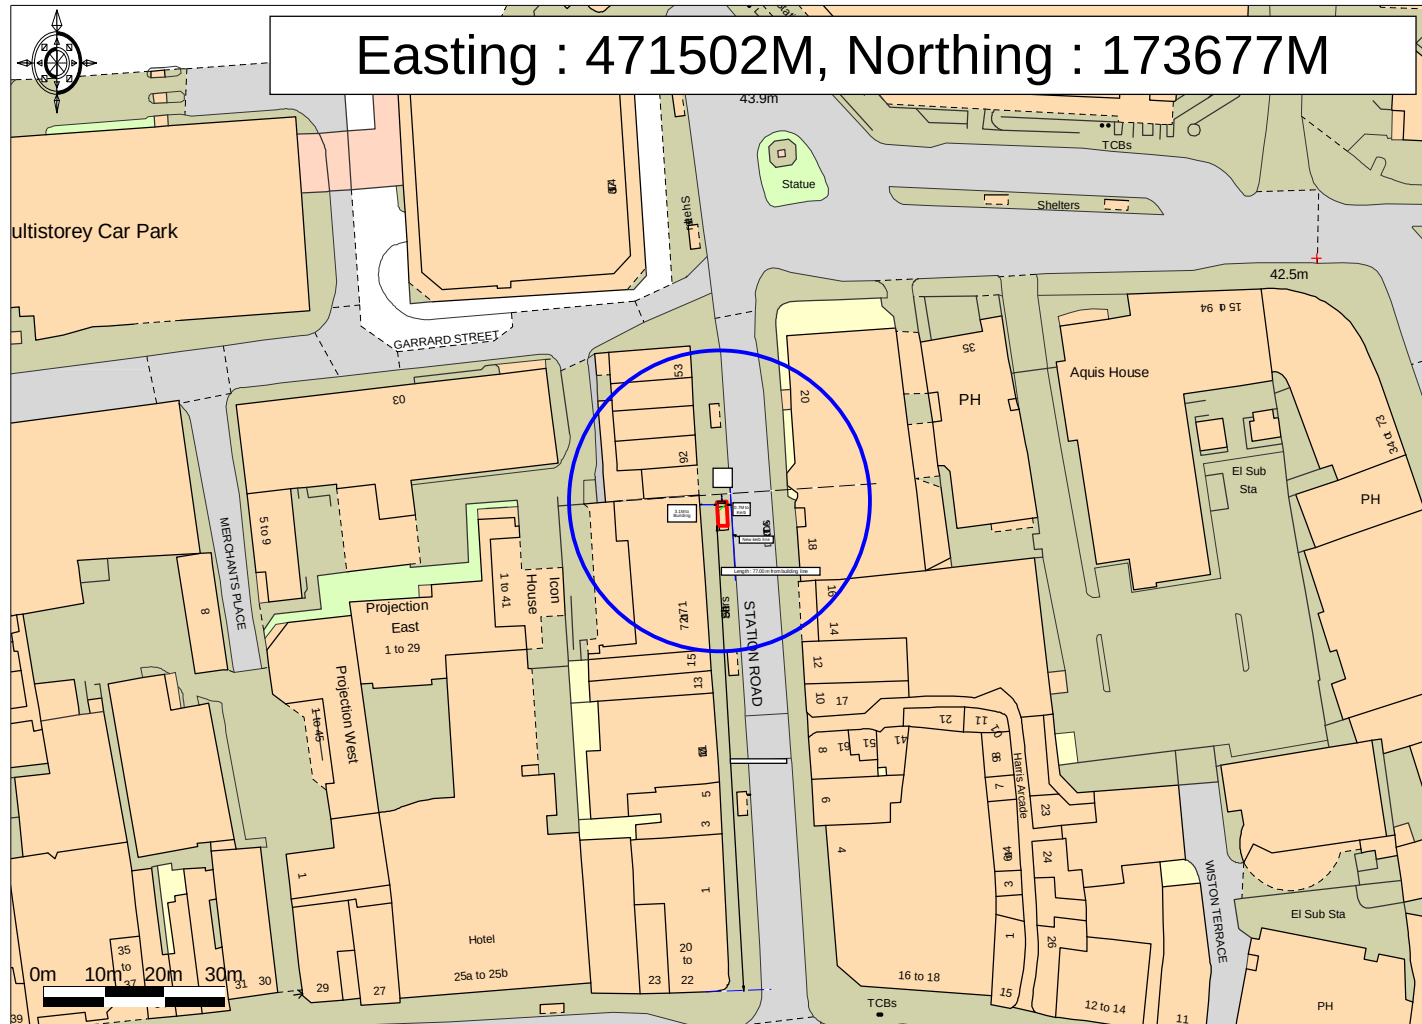

Ordnance Survey © Crown Copyright 2018. All rights reserved. Licence number 100022432. Plotted Scale - 1:1250

Promap
LANDMARK INFORMATION GROUP

Digital ad shelter
Scale 1:1250