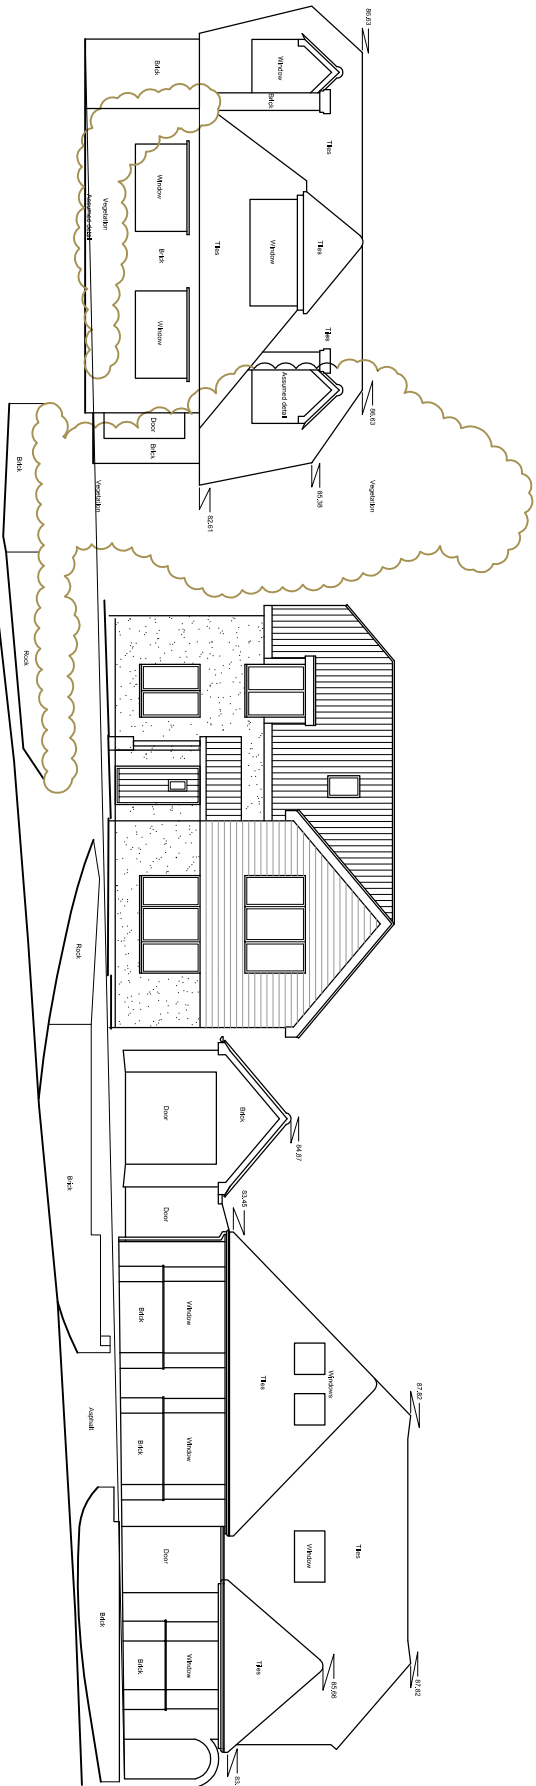
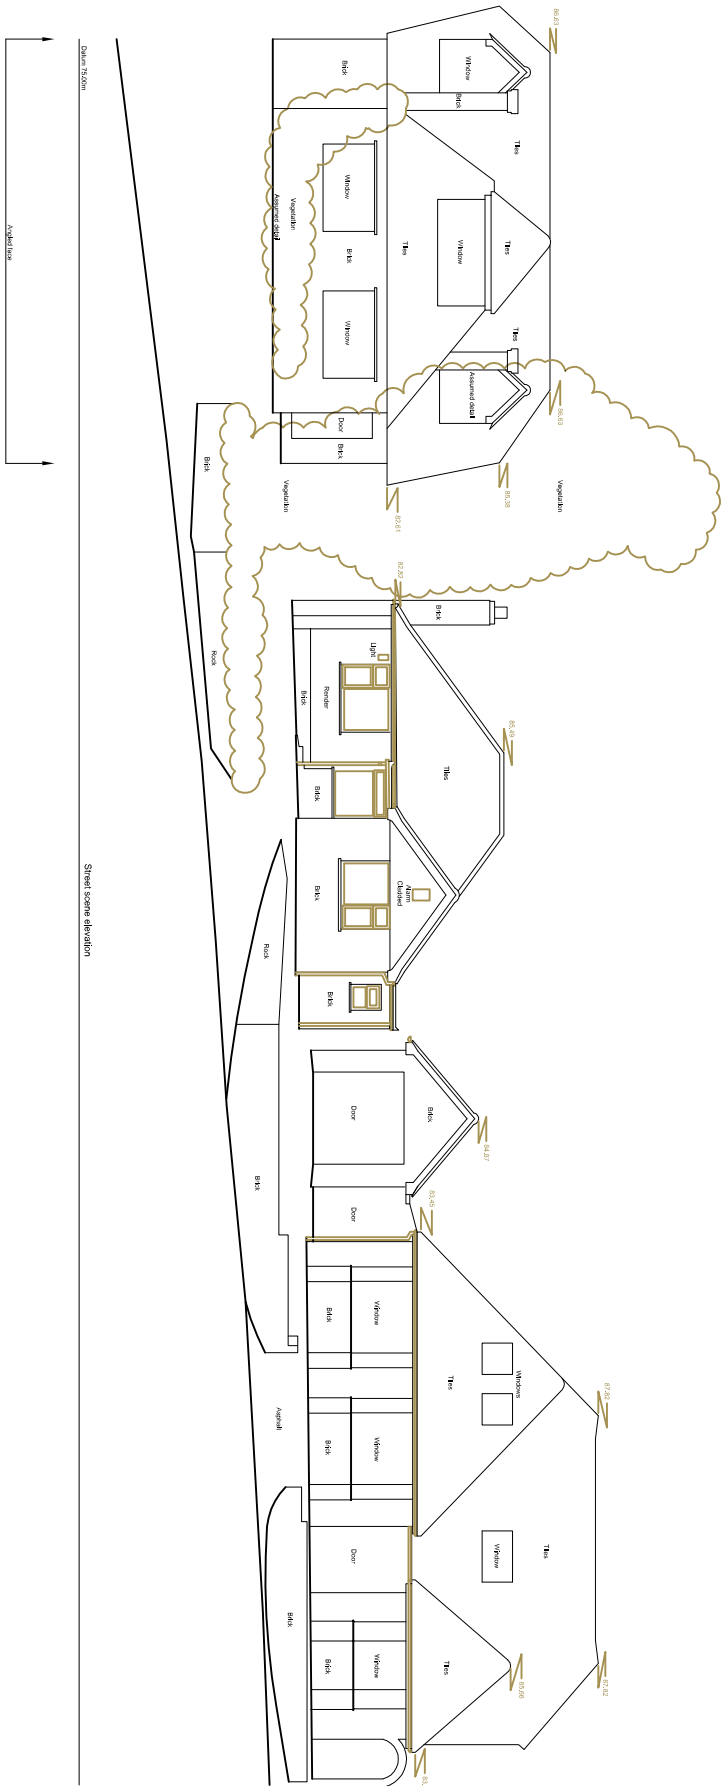


Proposed Front Elevation (1:50)

Proposed Side Elevation

Proposed Rear Elevation

Proposed Side Elevation