


Figured dimensions only to be taken from this drawing. DO NOT SCALE.
All contractors must visit the site and be responsible for checking all setting out dimensions and notifying the architect of any discrepancies prior to any manufacture or construction work.

NOTES:

- Planning application boundary
- Land owned by the applicant
which does not form part of the
proposed application

The planning application
boundary includes ground floor
undercroft only and excludes the
upper floors ar 19-20 St Mary's Butts
(Army Career's Centre)

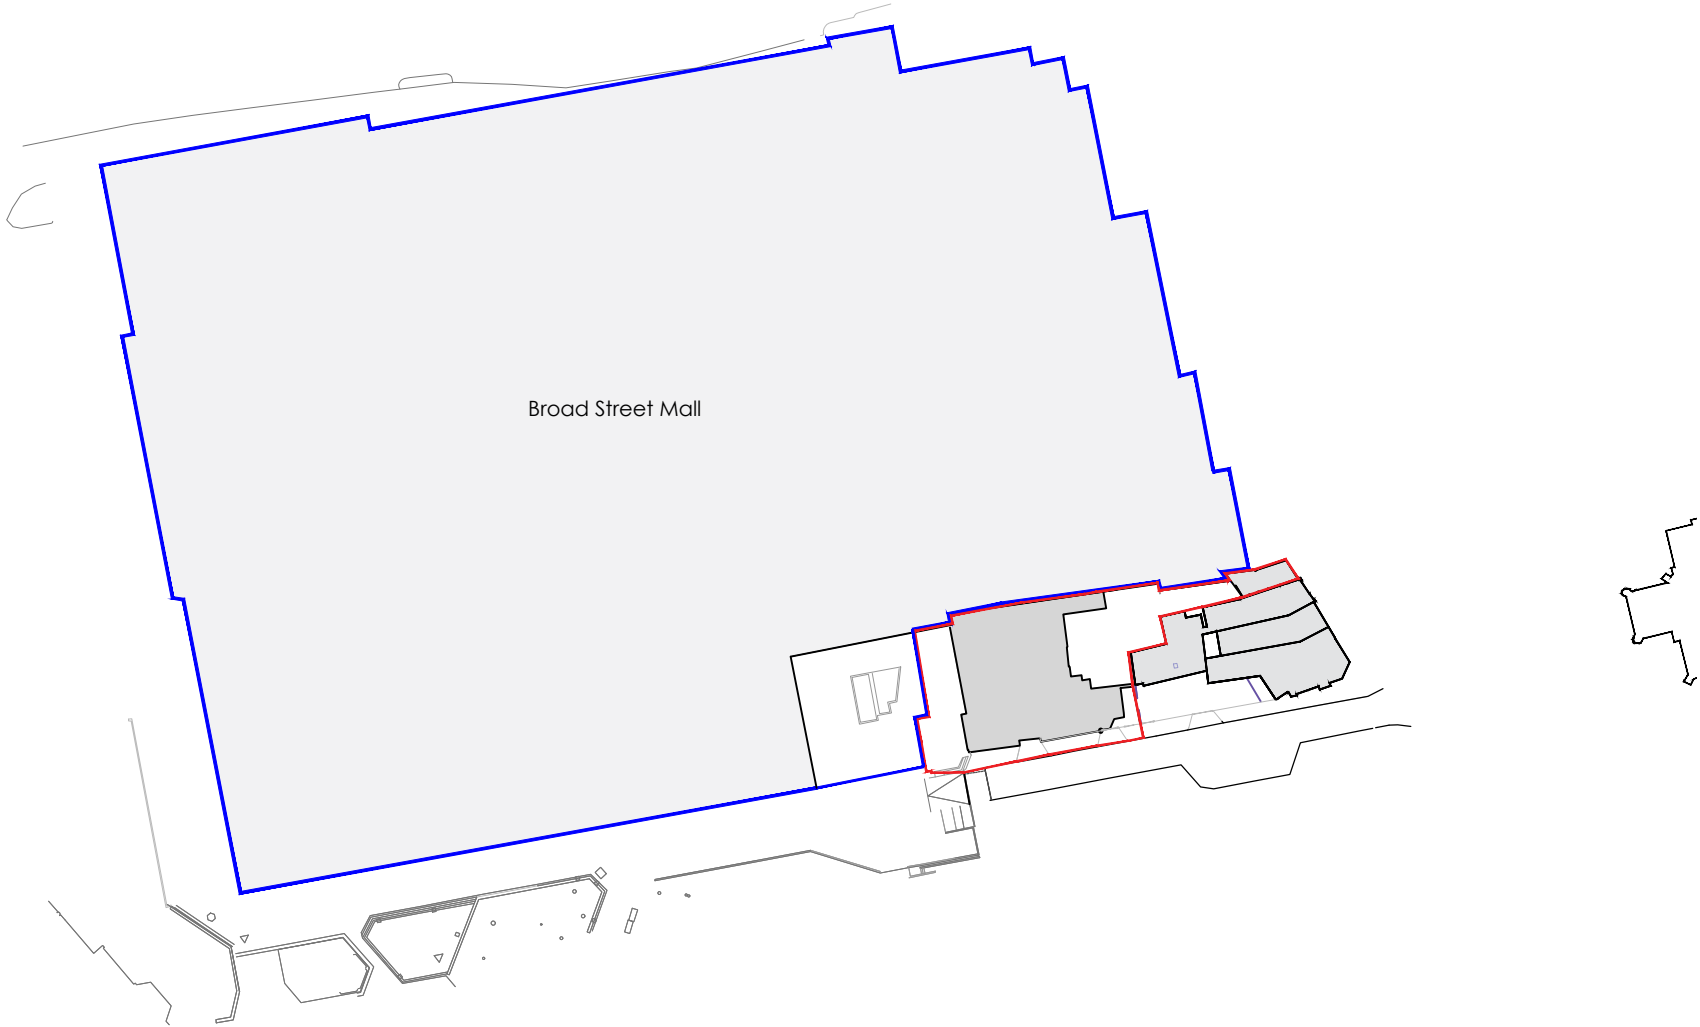

PLANNING

P01	16.10.18	Planning Issue	PHT
P00	22.08.18	Issued For Comments	PT

REV	DATE	NOTES	CHK
-----	------	-------	-----

Client

MOORGARTH

Project

HOSIER STREET HOTEL, READING

Drawing Title

LOCATION PLAN

Drawn	Checked	Paper Size	Scale	Date
VL	PHT	A3	1:1250	16.10.18
Project No. 18370			Drawing No. 0395	Revision P01

**CORSTORPHINE
+WRIGHT
ARCHITECTS**

Warwick
London
Birmingham
Manchester
Newcastle
Canterbury
Dublin

Brook Hall Brook Street Warwick CV34 4BL
Tel. 01926 658444 www.corstorphine-wright.com

