



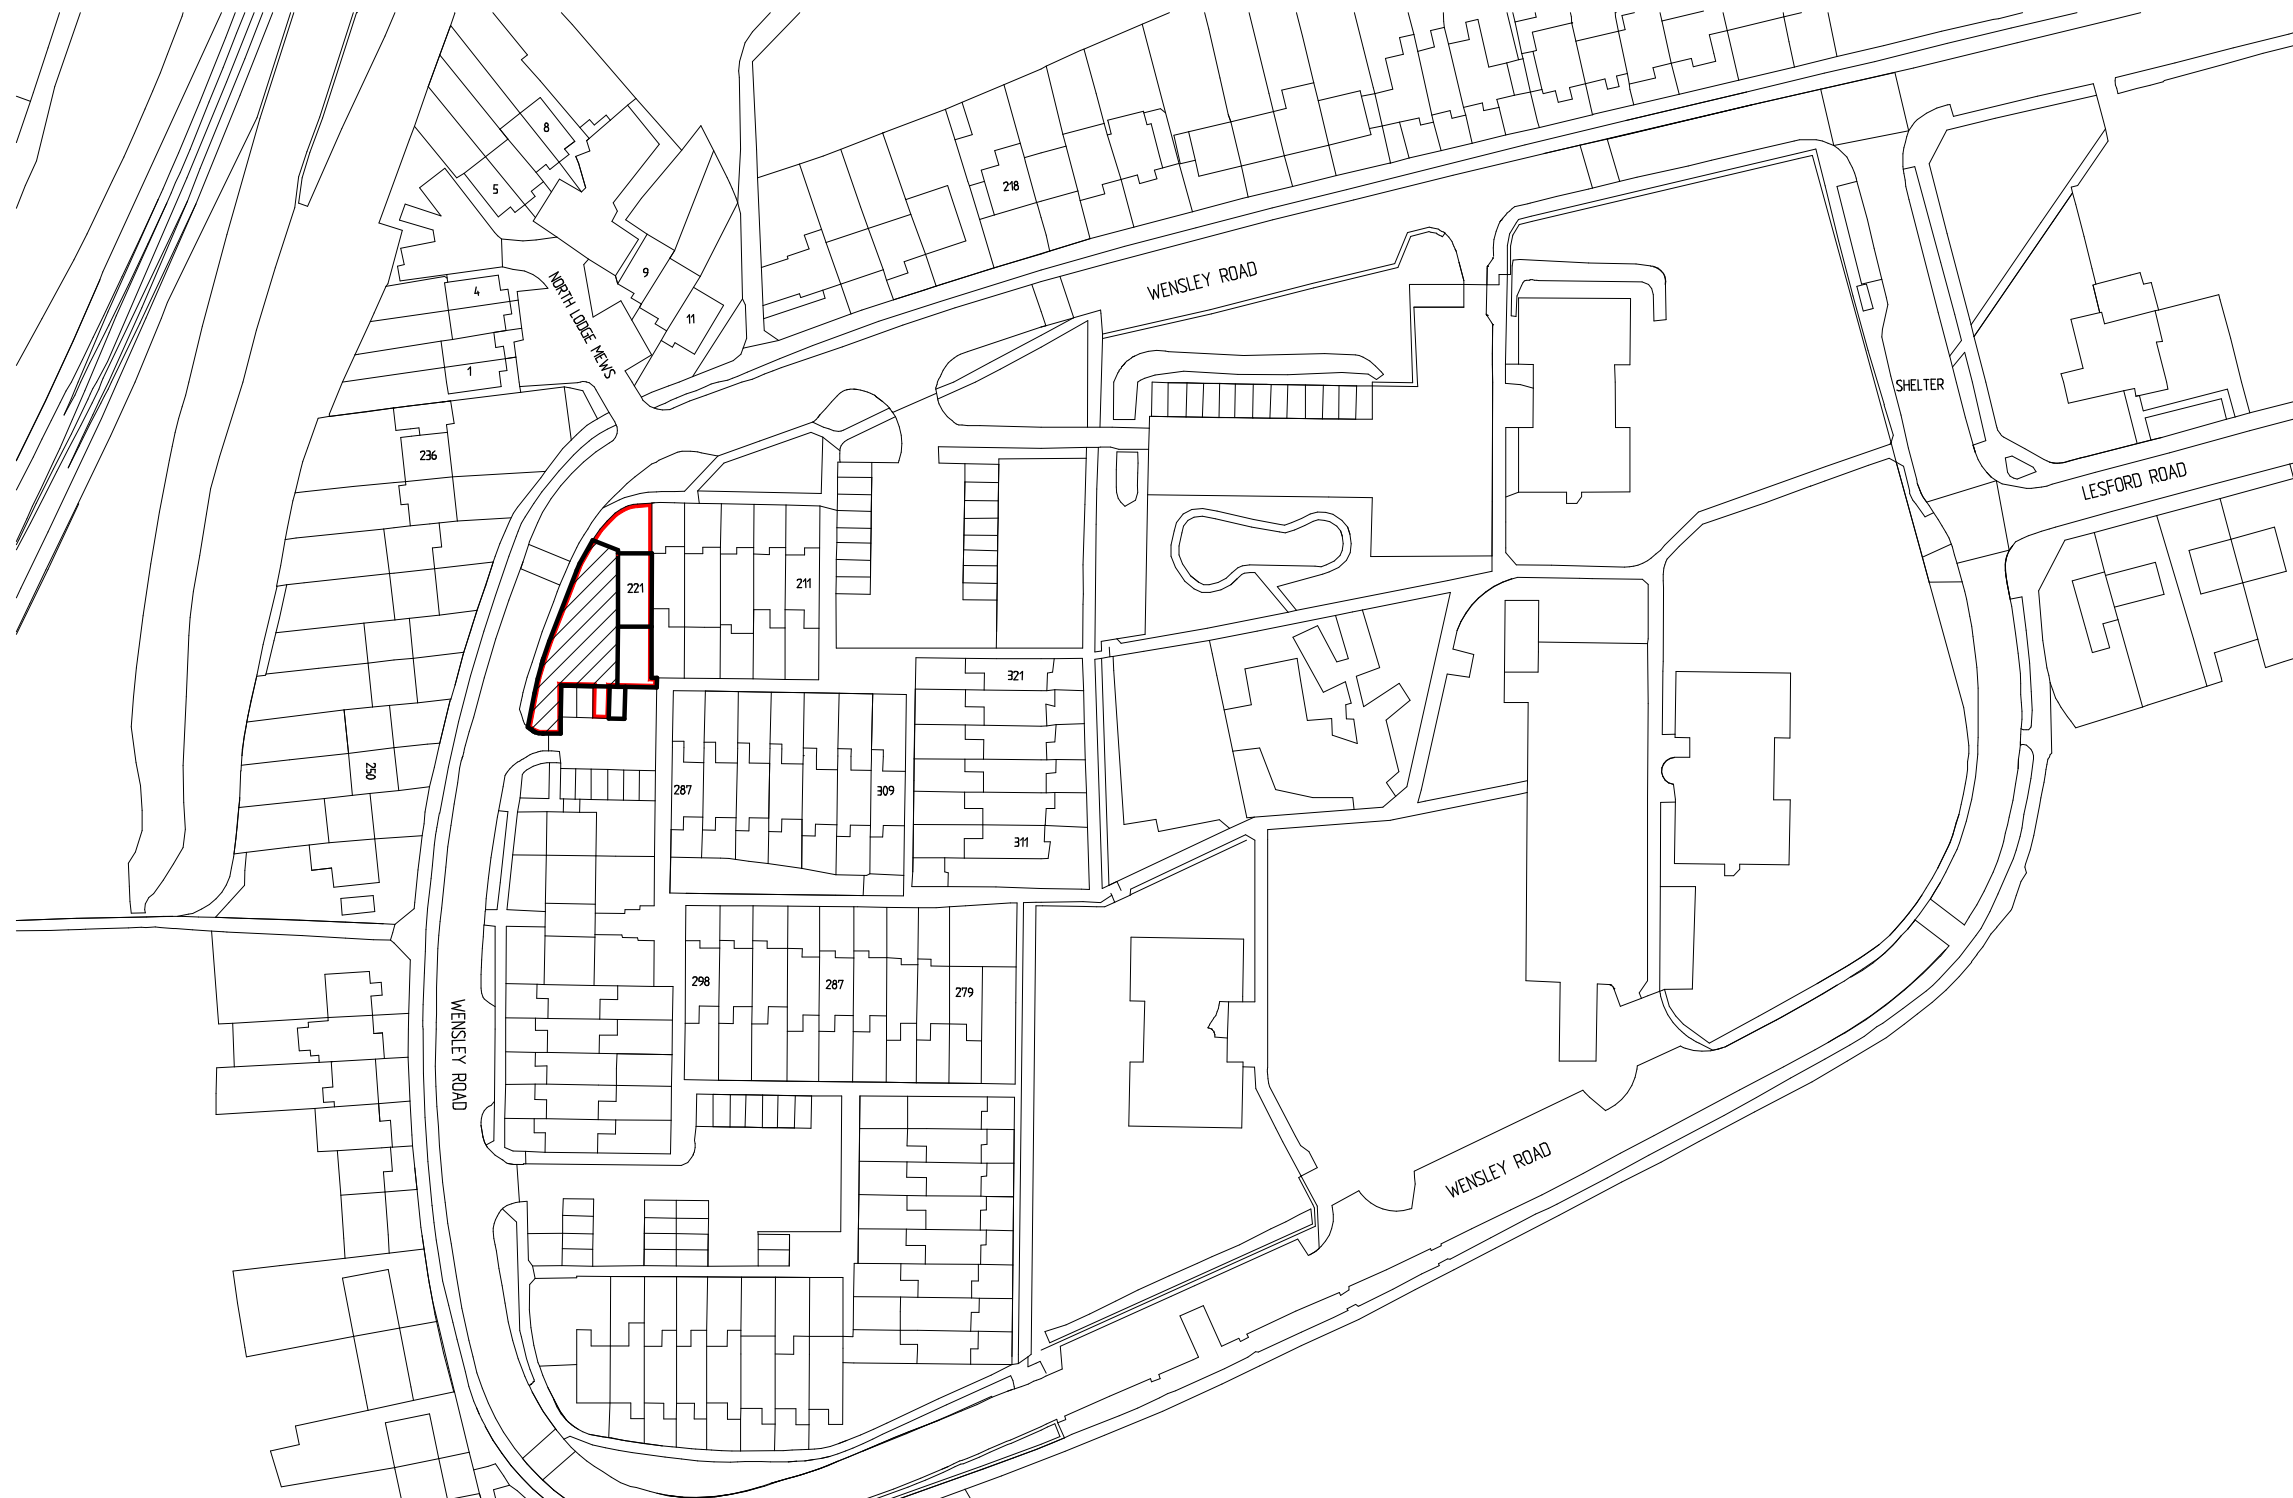

LOCATION PLAN

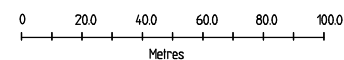

Job		NEW DWELLING ADJACENT TO 221 WENSLEY ROAD READING RG1 6EE		pioneer designs ltd 17 Kingswood Court, Reading RG30 2AA 01183475590 / 07725338742 pioneerdesignsltd@gmail.com Date Revisions
Client		MRS SALMA HAQUE		
Drawing		LOCATION PLAN		
Date	MARCH 2019	Scale	1:1250	
Dwg. No.		190401-1		