


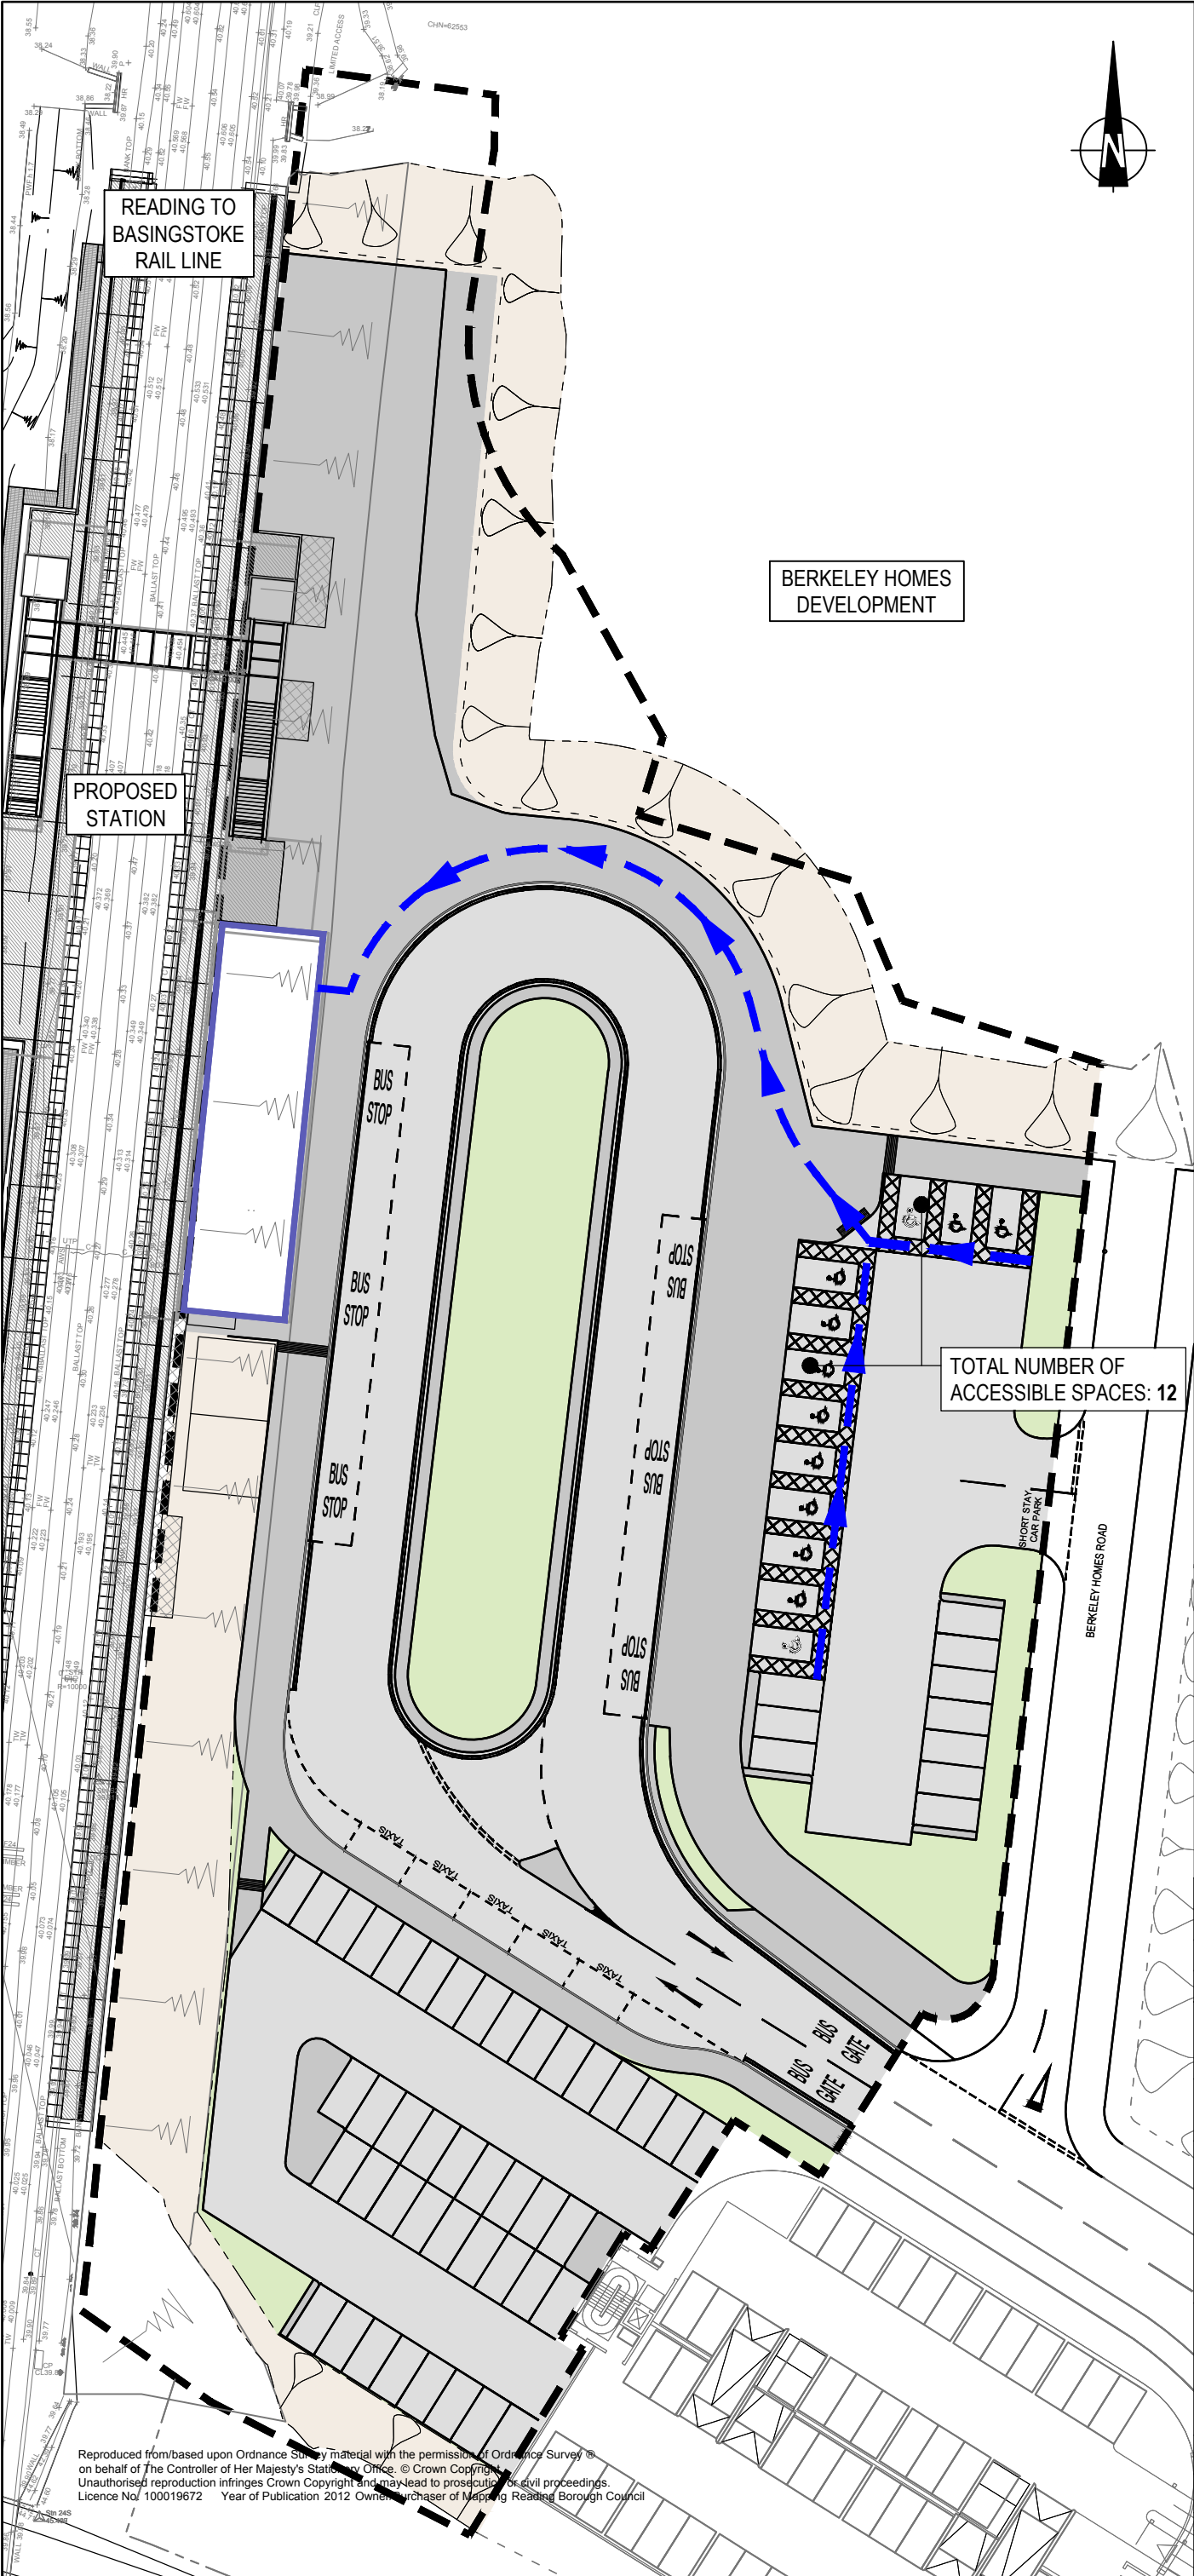

KEY

- SITE EXTENTS
- PROPOSED ROUTE FROM ACCESSIBLE SPACES TO STATION BUILDING

NOTES

- THIS DRAWING IS TO BE READ IN CONJUNCTION WITH ALL OTHER CONTRACT DRAWINGS AND DOCUMENTS.
- ALL WORK TO BE IN ACCORDANCE WITH THE HIGHWAY AGENCY SPECIFICATION FOR HIGHWAY WORKS VOLUME 1 AND CONTRACT SPECIFIC APPENDICES.

Mark	Revision	Date	Drawn	Chkd	Appd

SCALING NOTE: Do not scale from this drawing. If in doubt, ask.
UTILITIES NOTE: The position of any existing public or private sewers, utility services, plant or apparatus shown on this drawing is believed to be correct, but no warranty to this is expressed or implied. Other such plant or apparatus may also be present but not shown. The Contractor is therefore advised to undertake his own investigation where the presence of any existing sewers, services, plant or apparatus may affect his operations.

Drawing Issue Status
FOR INFORMATION

**GREEN PARK STATION
PROPOSED INTERCHANGE
ACCESSIBLE SPACES TO
STATION BUILDING ROUTE**

Client



Reading
Borough Council
Working better with you

Date of 1st Issue
16.07.19

Designed
SF

Drawn
SF

A3 Scale
1:250

Checked
GR

Approved
MF

Drawing Number
36382/2002/SK086

Revision
-



Offices throughout
the UK and Europe
www.peterbrett.com
© Peter Brett Associates LLP
READING
Tel: 0118 950 0761

Reproduced from/based upon Ordnance Survey material with the permission of Ordnance Survey on behalf of The Controller of Her Majesty's Stationery Office. © Crown Copyright. Unauthorised reproduction infringes Crown Copyright and may lead to prosecution or civil proceedings. Licence No: 100019672 Year of Publication 2012 Owner/purchaser of Mapping Reading Borough Council